GIS REGISTRY INFORMATION

SITE NAME:	Allouez Lube & Wash Ltd		
BRRTS #:	03-16-000303	**FID #** (if appropriate):	
COMMERCE # (if appropriate):	54880-4213-02		
CLOSURE DATE:	No Review Completed Date		
STREET ADDRESS:	4202 E 2nd St		
CITY:	Superior		

SOURCE PROPERTY GPS COORDINATES (meters in WTM91 projection):	**X =**	365454	**Y =**	692205

CONTAMINATED MEDIA:	Groundwater		Soil		Both	X
OFF-SOURCE GW CONTAMINATION >ES:		**Yes**			**No**	X
• **IF YES, STREET ADDRESS:**						
• **GPS COORDINATES** (meters in WTM91 projection):	**X =**		**Y =**			
OFF-SOURCE SOIL CONTAMINATION >Generic or Site-Specific RCL (SSRCL):		**Yes**		**No**	X	
• **IF YES, STREET ADDRESS 1:**						
• **GPS COORDINATES** (meters in WTM91 projection):	**X =**		**Y =**			
CONTAMINATION IN RIGHT OF WAY:	**Yes**	X	**No**			

DOCUMENTS NEEDED

Closure Letter, and any conditional closure letter issued	X
Copy of most recent deed, including legal description, for all affected properties	X
Certified survey map or relevant portion of the recorded plat map (*if referenced in the legal description*) for all affected properties	X
County Parcel ID number, *if used for county*, for all affected properties	X
Location Map which outlines all properties within contaminated site boundaries on USGS topographic map or plat map in sufficient detail to permit the parcels to be located easily (8.5x14" if paper copy). If groundwater standards are exceeded, the map must also include the location of all municipal and potable wells within 1200' of the site.	X
Detailed Site Map(s) for all affected properties, showing buildings, roads, property boundaries, contaminant sources, utility lines, monitoring wells and potable wells. (8.5x14", if paper copy) This map shall also show the location of all contaminated public streets, highway and railroad rights-of-way in relation to the source property and in relation to the boundaries of groundwater contamination exceeding ch. NR 140 ESs and soil contamination exceeding ch. NR 720 generic or SSRCLs.	X
Tables of Latest Groundwater Analytical Results (no shading or cross-hatching)	X
Tables of Latest Soil Analytical Results (no shading or cross-hatching)	X
Isoconcentration map(s), *if required for site investigation (SI)* (8.5x14" if paper copy). The isoconcentration map should have flow direction and extent of groundwater contamination defined. **If not available, include the latest extent of contaminant plume map.**	X
GW: Table of water level elevations, with sampling dates, and free product noted if present	X
GW: Latest groundwater flow direction/monitoring well location map (should be 2 maps if maximum variation in flow direction is greater than 20 degrees)	X
SOIL: Latest horizontal extent of contamination exceeding generic or SSRCLs, with one contour	X
Geologic cross-sections, *if required for SI.* (8.5x14' if paper copy)	X
RP certified statement that legal descriptions are complete and accurate.	X
Copies of off-source notification letters (if applicable)	
Letter informing ROW owner of residual contamination (if applicable)(public, highway or railroad ROW)	X
Copy of (soil or land use) deed restriction (s) or deed notice if any required as a condition of closure	

commerce.wi.gov
Wisconsin
Department of Commerce

ENVIRONMENTAL & REGULATORY SERVICES DIVISION
BUREAU OF PECFA
P.O. Box 8044
Madison, Wisconsin 53708-8044
TDD #: (608) 264-8777
Fax #: (608) 267-1381
Jim Doyle, Governor
Mary P. Burke, Secretary

November 01, 2005

Krist Atanasoff
Krist Oil Co Inc
303 Selden Rd
Iron River, MI 49935

RE: **Final Closure**

Commerce # 54880-4213-02 WDNR BRRTS # 03-16-000303
Allouez Lube & Wash Ltd, 4202 E 2nd St, Superior

Dear Mr. Atanasoff:

The Wisconsin Department of Commerce (Commerce) has received all items required as conditions for closure of the site referenced above. This case is now listed as "closed" on the Commerce database and will be included on the Wisconsin Department of Natural Resources (WDNR) Geographic Information System (GIS) Registry of Closed Remediation Sites to address residual contamination. It is in your best interest to keep all documentation related to the environmental activities that were conducted.

If residual contamination is encountered in the future, it must be managed in accordance with all applicable state and federal regulations. If it is determined that any remaining contamination poses a threat, the case may be reopened and further investigation or remediation may be required.

Thank you for your efforts to bring this case to closure. If you have any questions, please contact me in writing at the letterhead address or by telephone at (608) 261-7718.

Sincerely,

Will M. Myers
Geologist
Site Review Section

cc: REI

commerce.wi.gov
Wisconsin
Department of Commerce

ENVIRONMENTAL & REGULATORY SERVICES DIVISION
BUREAU OF PECFA
P.O. Box 8044
Madison, Wisconsin 53708-8044
TDD #: (608) 264-8777
Fax #: (608) 267-1381
Jim Doyle, Governor
Mary P. Burke, Secretary

August 05, 2005

Krist Atanasoff
Krist Oil Co Inc
303 Selden Rd
Iron River, MI 49935

RE: **Conditional Case Closure**
Commerce # 54880-4213-02 WDNR BRRTS # 03-16-000303
Allouez Lube & Wash Ltd, 4202 E 2nd St, Superior

Dear Mr. Atanasoff:

The Wisconsin Department of Commerce (Commerce) has reviewed the request for case closure prepared by your consultant, Rei, for the site referenced above. It is understood that residual soil and groundwater contamination remains on-site. Commerce has determined that this site does not pose a significant threat to the environment and human health. No further investigation or remedial action is necessary.

The following condition must be satisfied to obtain final closure:

- All monitoring wells must be properly abandoned. The appropriate documentation must be forwarded to the letterhead address. Including wells abandoned due to construction/remediation.

This letter serves as your written notice of "no further action". Timely filing of your final PECFA claim (if applicable) is encouraged. If your claim is not received within 120 days of the date of this letter, interest costs incurred after 60 days of the date of this letter will not be eligible for PECFA reimbursement.

Thank you for your efforts to protect Wisconsin's environment. If you have any questions, please contact me in writing at the letterhead address or by telephone at (608) 261-7718.

Sincerely,

Will M. Myers
Geologist
Site Review Section

cc: REI

714135

DOCUMENT NO. 714135
RECORDED ON 10/04/1999 AT 01:55PM
OFFICE OF REGISTER OF DEEDS
DOUGLAS COUNTY, WISCONSIN
KATHY F. HANSON
REGISTER

FEE AMOUNT $1150.00

WARRANTY DEED

Allouez Lube & Wash, LTD., a Wisconsin Corporation, conveys and warrants to **Krist Oil Company, a Michigan Corporation,** the following described real estate in **Douglas County,** State of Wisconsin:

The West Quarter (W¼) of Block Forty-three (43) and all of Block Forty-one (41), East Second Street, Townsite of Superior, in the City of Superior,

TRANSFER
$ 1140.00
FEE

Krist Oil Company
303 Seldon Rd.
Iron River, MI 49935
$ 22.

10-810-00345-00
10-810-00351-00

This **is not** homestead property.

Exception to warranties: **Easements, restrictions, reservations and covenants of record.**

Dated this 1 day of October, 1999.

Allouez Lube & Wash, LTD.,
A Wisconsin Corporation

Edward T. O'Brien (SEAL)
* Edward T. O'Brien, President

AUTHENTICATION

Signature(s)_____

authenticated this ___ day of _____, 1999

* _____

TITLE: MEMBER STATE BAR OF WISCONSIN
(If not, _____
authorized by § 706.06, Wis. Stats.)

THIS INSTRUMENT WAS DRAFTED BY
Joseph J. Till, III
Superior, WI 54880
(Signatures may be authenticated. Both are not necessary.)

ACKNOWLEDGMENT

State of Wisconsin }
Douglas County} ss.
Personally came before me this 1 day of October, 1999, the above named **Edward T. O'Brien, President of Allouez Lube & Wash, LTD.** to me known to be the person__ who executed the foregoing instrument and acknowledged the same.

* Joseph J. Till III
Notary Public, Douglas County, Wis.
My commission is permanent. (If not, state expiration date: _____

Conformed to:
Form No. 2 - 1982

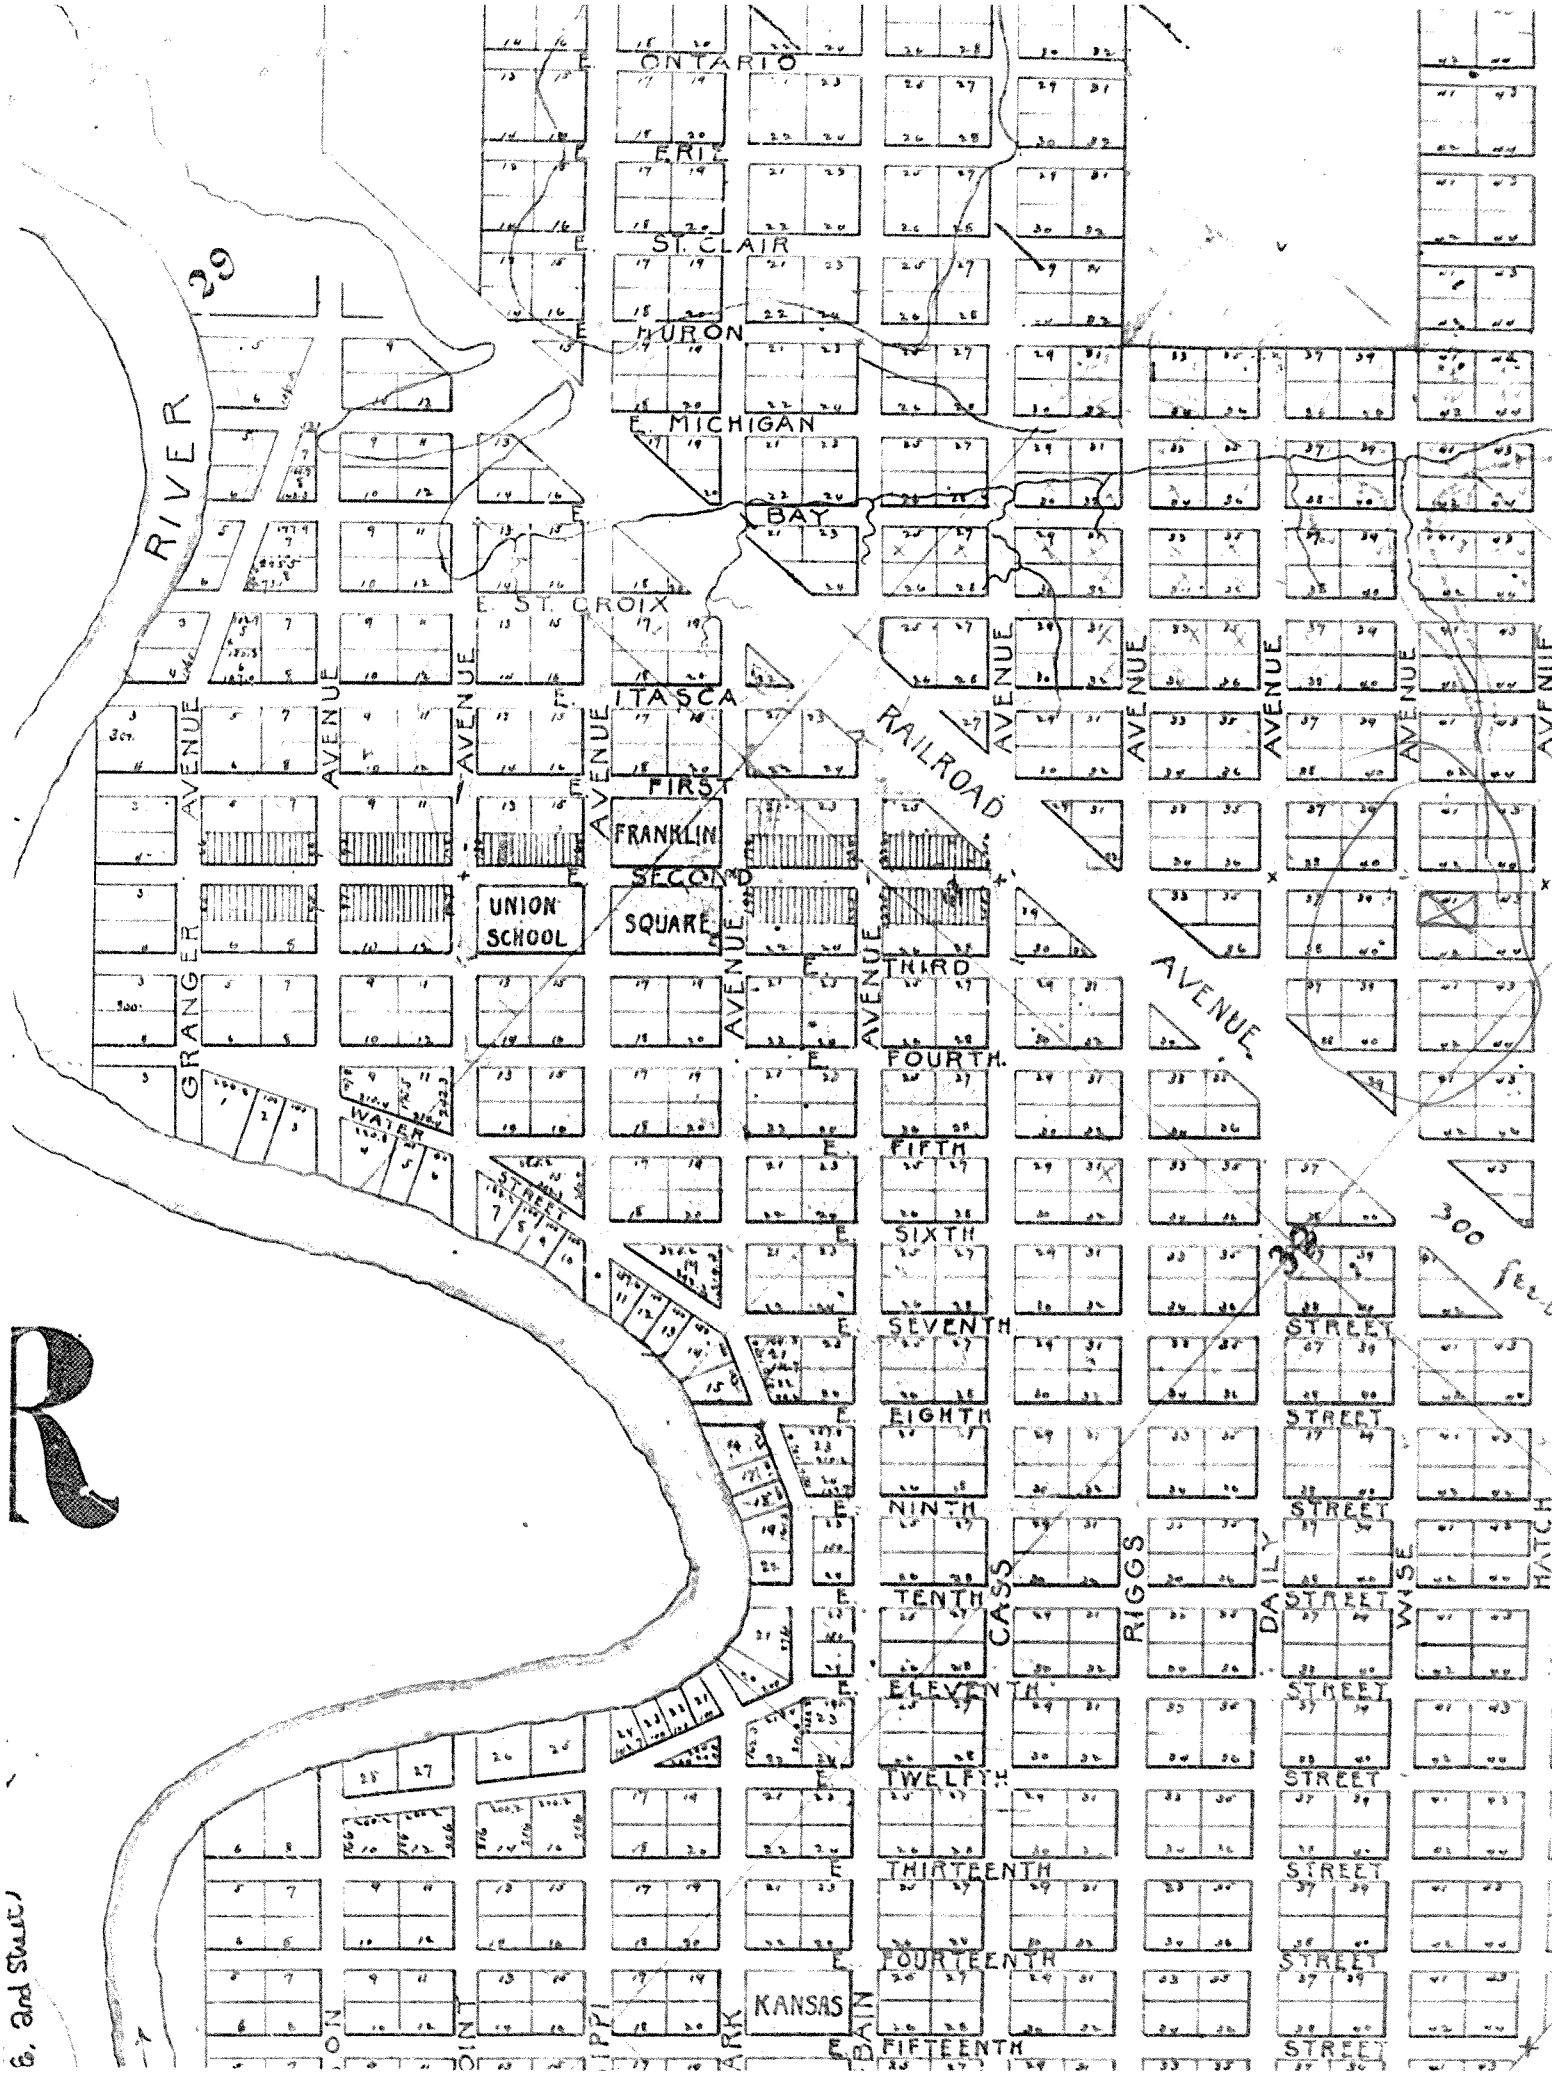
E. ONTARIO
E. ERIE
E. ST. CLAIR
E. HURON
E. MICHIGAN
BAY
E. ST. CROIX
E. ITASCA
RAILROAD
E. FIRST
FRANKLIN
SQUARE
UNION
SCHOOL
E. SECOND
E. THIRD
E. FOURTH
E. FIFTH
E. SIXTH
E. SEVENTH
E. EIGHTH
E. NINTH
E. TENTH
E. ELEVENTH
E. TWELFTH
E. THIRTEENTH
E. FOURTEENTH
E. FIFTEENTH
KANSAS
RIVER
GRANGER AVENUE
AVENUE
CASS
RIGGS
DAILY
WISE
HATCH
WATER STREET
STREET
300 feet
29
38

REI
CIVIL & ENVIRONMENTAL ENGINEERING, SURVEYING

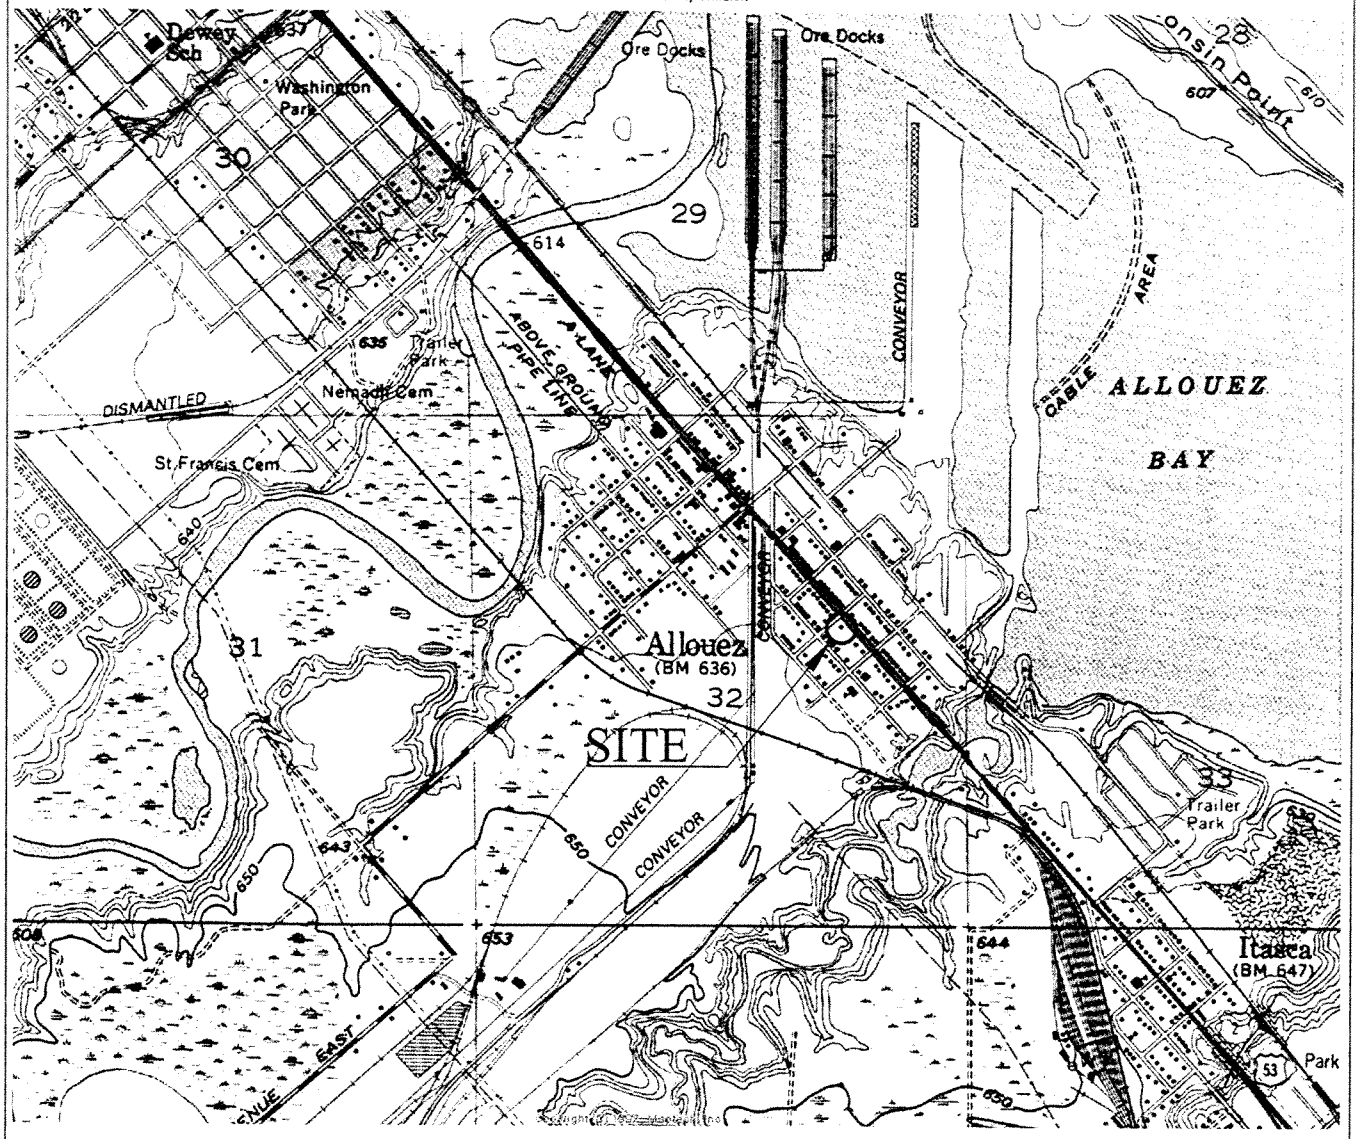

SCALE 1:24 000

1 ½ 0 1 MILE

1000 0 1000 2000 3000 4000 5000 6000 7000 FEET

1 .5 0 1 KILOMETER

CONTOUR INTERVAL 10 FEET
NATIONAL GEODETIC VERTICAL DATUM OF 1929

QUADRANGLE LOCATION

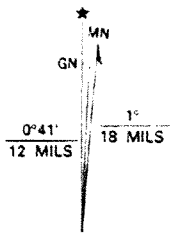

UTM GRID AND 1993 MAGNETIC NORTH
DECLINATION AT CENTER OF SHEET

SUPERIOR, WIS.–MINN.

NE/4 SUPERIOR 15' QUADRANGLE
46092-F1-TF-024

1954
REVISED 1993

KRIST SUPERIOR #2 (FORMER PANK'S APCO) 4202 EAST SECOND STREET SUPERIOR, WISCONSIN	FIGURE 1 : SITE VICINITY MAP		
	PROJECT NO. 1600	DRAWN BY: TAW	DATE: 8/14/2001

REI
CIVIL & ENVIRONMENTAL ENGINEERING, SURVEYING

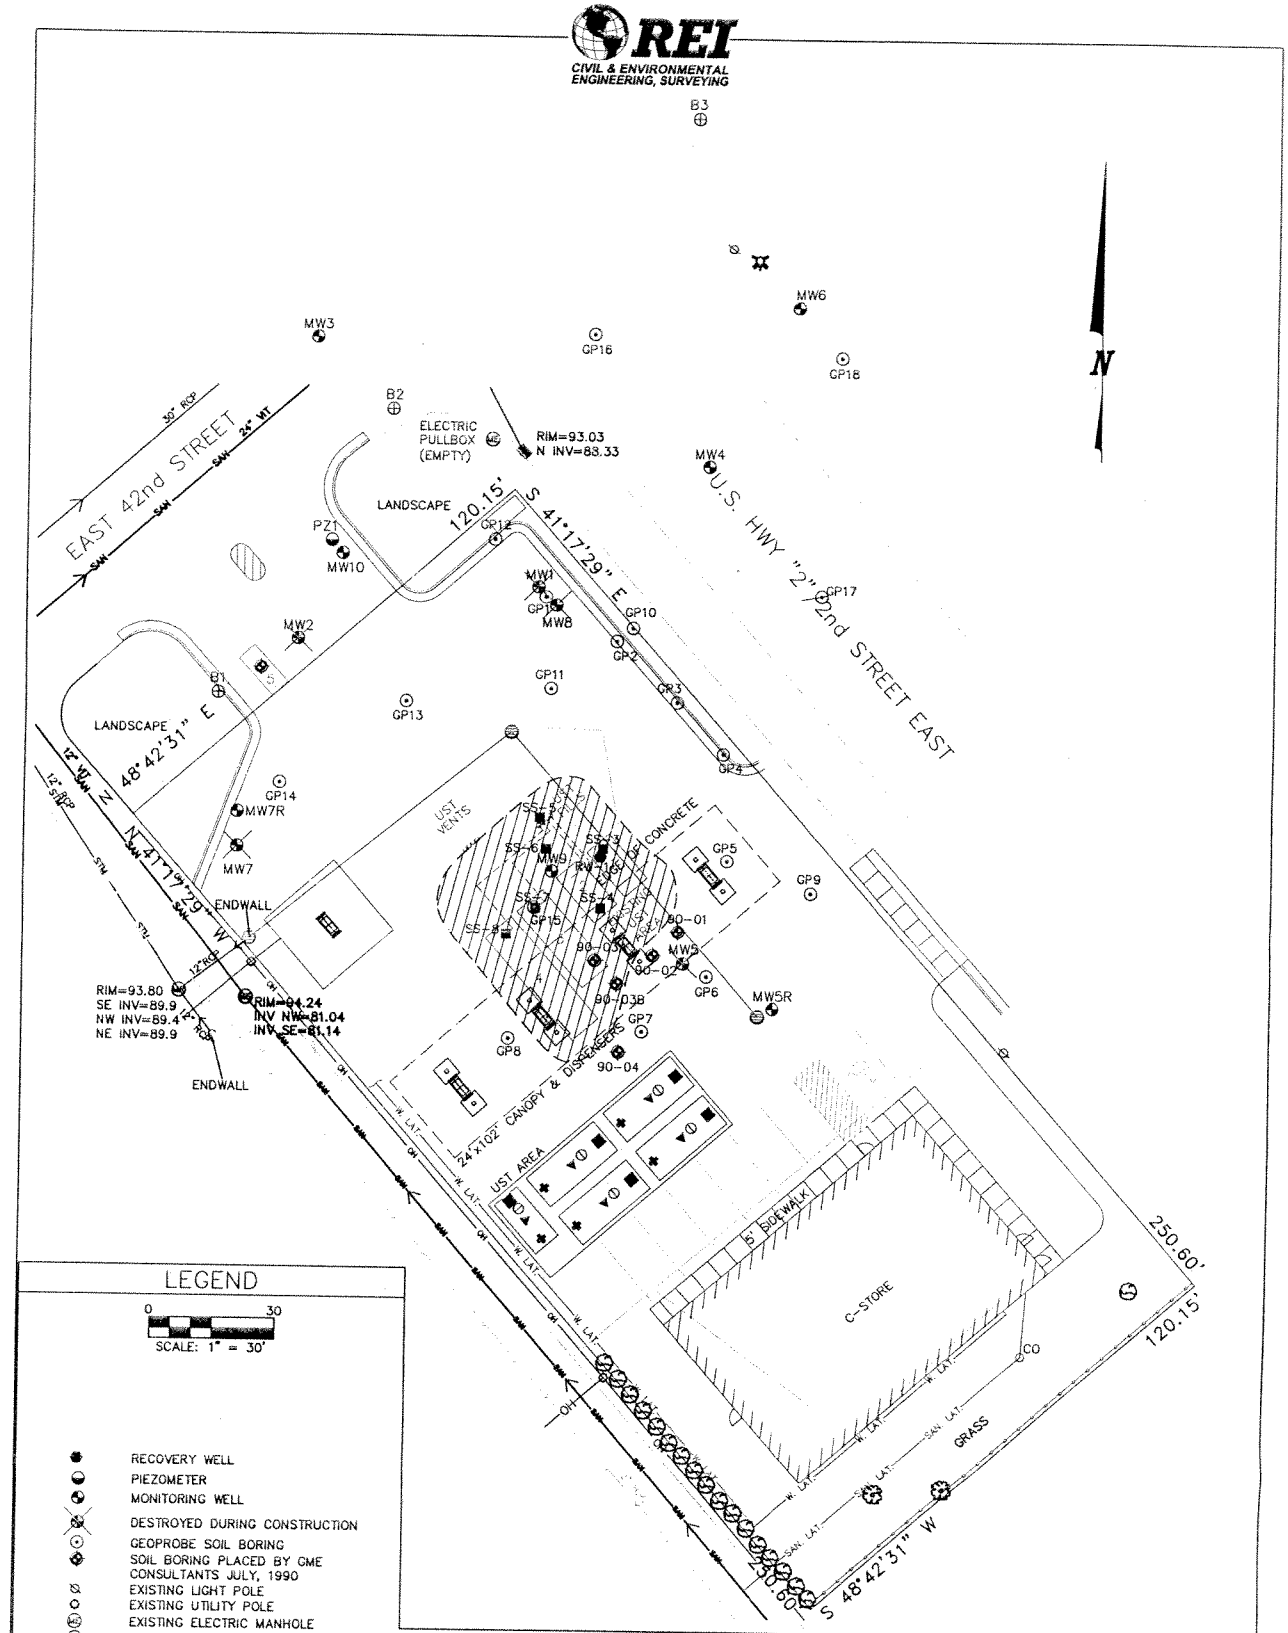

LEGEND

SCALE: 1" = 30'

- RECOVERY WELL
- PIEZOMETER
- MONITORING WELL
- DESTROYED DURING CONSTRUCTION
- GEOPROBE SOIL BORING
- SOIL BORING PLACED BY OME CONSULTANTS JULY, 1990
- EXISTING LIGHT POLE
- EXISTING UTILITY POLE
- EXISTING ELECTRIC MANHOLE
- EXISTING STORM SEWER MANHOLE
- EXISTING SANITARY SEWER MANHOLE
- EXISTING HYDRANT
- EXISTING WATER VALVE
- EXISTING GAS METER
- EXISTING CURB INLET
- EXISTING CATCH BASIN
- EXISTING BUSH
- EXISTING DECIDUOUS TREE
- EXISTING TRAFFIC FLOW
- UT — EXISTING TELEPHONE
- W — EXISTING WATER MAIN
- SAN — EXISTING SANITARY SEWER
- EXISTING GAS MAIN
- OH — EXISTING OVERHEAD UTILITIES
- STM — EXISTING STORM SEWER
- EXISTING PROPERTY LINE (APPROX)
- APPROXIMATE LIMITS OF EXCAVATION BY OTHERS

TANK INFO

1 – 3,000 GAL. DIESEL UST
2 – 3,000 GAL. AVIATION UST
3 – 6,000 GAL. UNLEADED UST
4 – 10,000 GAL. UNLEADED UST
5 – 2,000 GAL. WASTE OIL UST

KRIST SUPERIOR #2 (FORMER PANK'S APCO/ALLOUEZ LUBE & WASH)
4202 EAST SECOND STREET
SUPERIOR, WISCONSIN

FIGURE 2b : SITE MAP – CURRENT UST SYSTEM LOCATIONS

PROJECT No.	PREPARED BY:	DATE:
1600	TAW/TJR	10/6/04

REI
CIVIL & ENVIRONMENTAL ENGINEERING, SURVEYING

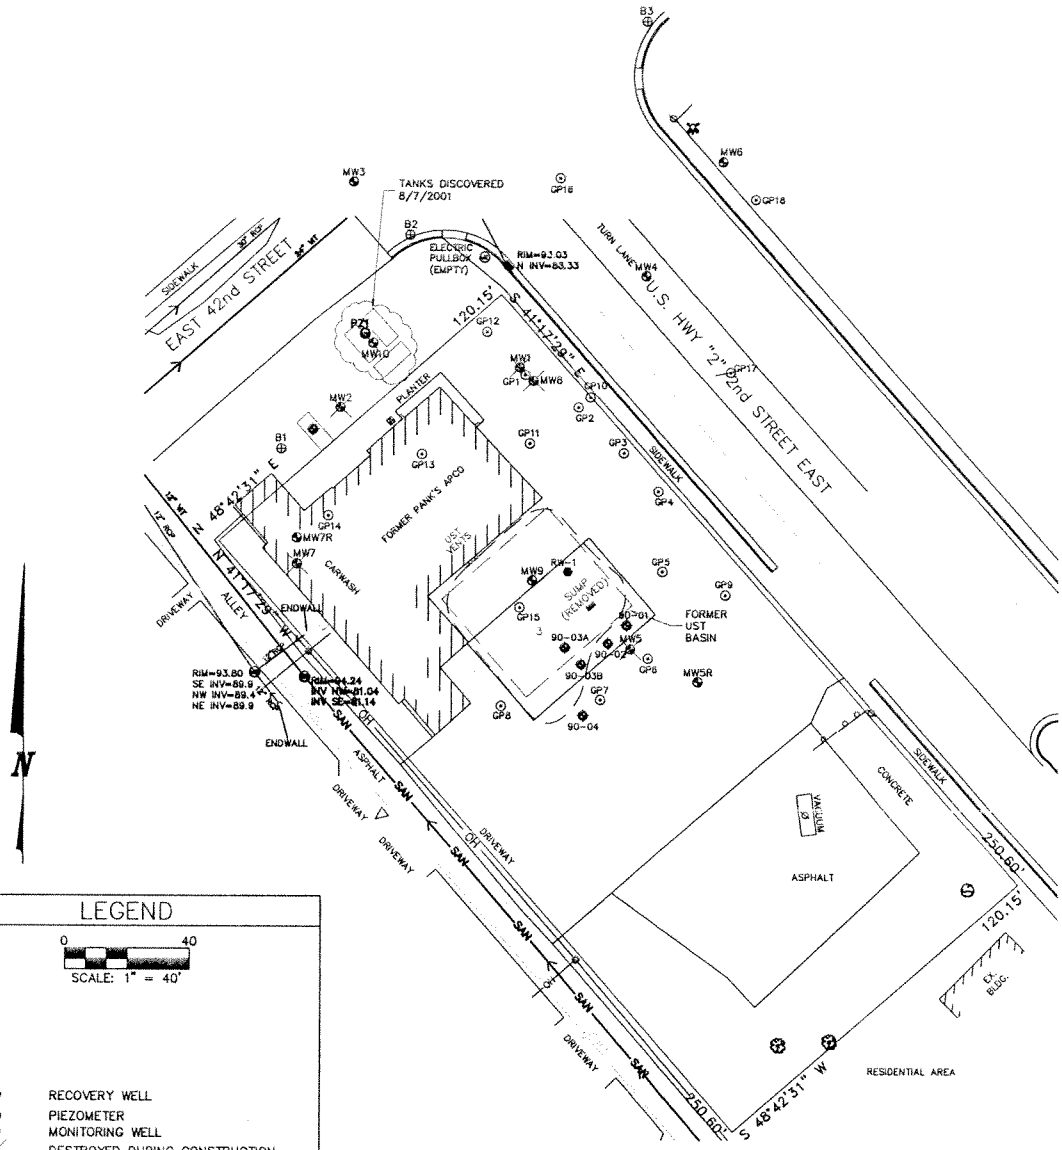

LEGEND

0 40
SCALE: 1" = 40'

- RECOVERY WELL
- PIEZOMETER
- MONITORING WELL
- DESTROYED DURING CONSTRUCTION
- GEOPROBE SOIL BORING
- SOIL BORING PLACED BY GME CONSULTANTS JULY, 1990
- EXISTING LIGHT POLE
- EXISTING UTILITY POLE
- EXISTING ELECTRIC MANHOLE
- EXISTING STORM SEWER MANHOLE
- EXISTING SANITARY SEWER MANHOLE
- EXISTING HYDRANT
- EXISTING WATER VALVE
- EXISTING GAS METER
- EXISTING CURB INLET
- EXISTING CATCH BASIN
- EXISTING UST MANHOLE COVER
- EXISTING UST MANHOLE COVER
- AIR CONDITIONER
- EXISTING SIGN
- EXISTING BUSH
- EXISTING DECIDUOUS TREE
- EXISTING TRAFFIC FLOW
- UT — EXISTING TELEPHONE
- W — EXISTING WATER MAIN
- SAN — EXISTING SANITARY SEWER
- G — EXISTING GAS MAIN
- OH — EXISTING OVERHEAD UTILITIES
- STM — EXISTING STORM SEWER
- EXISTING PROPERTY LINE (APPROX)
- APPROXIMATE LIMITS OF EXCAVATION BY OTHERS

KRIST SUPERIOR #2 (FORMER PANK'S APCO/ALLOUEZ LUBE & WASH) 4202 EAST SECOND STREET SUPERIOR, WISCONSIN	FIGURE 2a : SITE MAP – FORMER UST SYSTEM LOCATIONS		
	PROJECT No. 1600	PREPARED BY: TAW/TJR	DATE: 10/6/04

Table 1a
Monitoring Well Soil Analytical Results
Krist Superior # 2 (Former Pank's APCO)
4202 East Second Street
Superior, Wisconsin

			Date-->	*2/21/00*	*2/21/00*	*2/21/00*	*2/22/00*	*2/22/00*	*2/22/00*	*2/22/00*	*2/22/00*	*2/22/00*	*2/22/00*	*6/5/00*	*6/5/00*	*1/4/01*	*1/4/01*	*1/4/01*	*1/5/01*	*1/5/01*	*1/5/01*
			Sample-->	*MW-1*	*MW-2*	*MW-2*	*B-1*	*B-1*	*B-2*	*MW-3*	*MW-3*	*MW-4*	*MW-4*	*B-3*	*B-3*	*MW-5R*	*MW-5R*	*MW-9*	*PZ-1*	*PZ-1*	*PZ-1*
		Sample Depth--(Feet)>		*20-22*	*7.5-9.5*	*12.5-14.5*	*7.5-9.5*	*12.5-14.5*	*7.5-9.5*	*7.5-9.5*	*12.5-14.5*	*5-7*	*12.5-14.5*	*7.5-9.5*	*12.5-14.5*	*7.5-9.5*	*12.5-14.5*	*2.5-4.5*	*7.5-9.5*	*12.5-14.5*	*25-27*
Detected PVOC's (ug/kg)	RCL	Table 1	Table 2																		
Benzene	5.5	8,500	1,100	**115,000**	<25	<25	<25	<25	**9,140**	<25	<25	**7,540**	**6,520**	<25	<25	<25	<25	**635**	**2,290**	<25	<25
Ethylbenzene	2,900	4,600		**143,000**	<25	<25	<25	<25	**16,500**	<25	<25	**22,300**	**8,050**	<25	<25	<25	<25	2,420	**9,380**	<25	<25
Toluene	1,500	38,000		**479,000**	<25	<25	<25	<25	**48,400**	<25	<25	**70,600**	**32,800**	<25	<25	<25	<25	**9,250**	<25	<25	<25
Xylenes (Total)	4,100	42,000		**753,000**	<25	<25	<25	<25	**91,000**	<25	<25	**121,200**	**46,500**	<25	<25	<25	<25	**27,240**	1,250	41.9	<25
Methly tert Butyl Ether	NS			<25	<25	<25	<25	<25	<400	<25	<25	<400	<400	<25	<25	<25	<25	<100	<25	<25	<25
1,2,4-Trimethylbenzene	NS	83,000		426,000	<25	<25	<25	<25	45,100	<25	<25	59,900	20,400	<25	<25	<25	<25	12,800	1,340	<25	<25
1,3,5-Trimethylbenzene	NS	11,000		116,000	<25	<25	<25	<25	7,540	<25	<25	14,800	4,590	<25	<25	<25	<25	4,440	155	<25	<25
PAH's (ug/kg)																					
Naphthalene	20,000			<5.59	<5.33	<5.32	<5.10	<5.69	356	<5.42	<5.92	343	161	NA	NA	NA	NA	NA	<8.96	NA	NA
Acenapthylene	18,000			<6.02	<5.74	<5.73	<5.5	<6.12	<5.73	<5.83	<6.37	<5.45	<5.84	NA	NA	NA	NA	NA	<6.07	NA	NA
1-Methyl Naphthalene	1,100			6.93	<3.96	<3.96	<3.8	<4.23	184	<4.03	<4.4	310	75.7	NA	NA	NA	NA	NA	<4.19	NA	NA
2-Methyl Naphthalene	600,000			12.9	<3.14	<3.14	<4.44	<3.35	550	<3.19	<3.49	770	213	NA	NA	NA	NA	NA	<3.61	NA	NA
Acenaphthene	900,000			<8.88	<8.47	<8.46	<8.12	<9.04	43.4	<8.61	<9.41	<8.05	8.62	NA	NA	NA	NA	NA	5.17	NA	NA
Fluorene	600,000			<5.01	<4.78	<4.77	<4.58	<5.1	6.79	<4.86	<5.31	9.39	4.87	NA	NA	NA	NA	NA	1.98	NA	NA
Phenanthrene	18,000			3.5	<2.19	<2.18	2.4	<2.33	<2.18	<2.22	3.41	14.5	<2.23	NA	NA	NA	NA	NA	2.49	NA	NA
Anthracene	5,000,000			<41.5	<3.96	<3.96	<3.8	<4.23	<3.96	<4.03	<4.4	<3.77	<4.03	NA	NA	NA	NA	NA	<1.45	NA	NA
Fluoranthene	600,000			3.72	<3.55	<3.55	<3.4	<3.79	<3.55	<3.61	<3.95	<3.38	<3.62	NA	NA	NA	NA	NA	<2.89	NA	NA
Pyrene	500,000			<4.44	<4.23	<4.23	<4.06	<4.52	<4.23	<4.31	<4.7	<4.03	<4.31	NA	NA	NA	NA	NA	<2.02	NA	NA
Benzo (a) Anthracene	88			<3.58	<3.42	<3.41	<3.27	<3.64	<3.41	<3.47	<3.79	<3.25	<3.48	NA	NA	NA	NA	NA	<3.76	NA	NA
Chrysene	8,800			<2.87	<2.73	<2.73	<2.62	<2.92	<2.73	<2.78	<3.03	<2.6	<2.78	NA	NA	NA	NA	NA	<5.06	NA	NA
Benzo (b) Fluoranthene	88			<1.58	<1.5	<1.5	<1.44	<1.6	<1.5	<1.53	<1.67	<1.43	<1.53	NA	NA	NA	NA	NA	<2.46	NA	NA
Benzo (k) Fluoranthene	880			<1.72	<1.64	<1.64	<1.57	<1.75	<1.64	<1.67	<1.82	<1.56	<1.67	NA	NA	NA	NA	NA	16.9	NA	NA
Benzo (a) Pyrene	8.8			<3.3	<3.14	6.04	<3.27	<3.35	<3.14	<3.19	5.19	<2.99	<3.2	NA	NA	NA	NA	NA	**19.1**	NA	NA
Dibenzo (a,h) Anthracene	8.8			<2.01	<1.91	<1.91	<1.83	<2.04	<1.91	<1.94	<2.12	<1.82	<1.95	NA	NA	NA	NA	NA	**22.5**	NA	NA
Benzo (g,h,i) Perylene	1,800			<1.43	<1.37	<1.36	<1.31	<1.46	3.6	<1.39	<1.52	<1.3	<1.39	NA	NA	NA	NA	NA	2.79	NA	NA
Indeno (1,2,3-cd) Pyrene	88			<2.44	<2.32	<2.32	<2.23	<2.48	<2.32	<2.36	<2.58	<2.21	<2.36	NA	NA	NA	NA	NA	4.48	NA	NA
GRO (mg/kg)	100			<7.16	<6.83	<6.82	<6.54	<7.29	**966**	<6.94	<7.59	**1080**	**275**	7.46	<7.00	<6.57	<7.50	<7.50	11.7	<7.54	<7.50
DRO (mg/kg)	100			<7.16	<6.83	<6.82	<6.54	<7.29	64.5	<6.94	<7.59	129	23.4	NA	NA	NA	NA	NA	8.24	<7.54	<7.50
Lead (mg/kg)	50			6.29	5.19	5.08	5.13	6.95	4.86	5.08	6.62	6.48	6.5	NA	NA	NA	NA	NA	NA	NA	NA

Notes:

NA - Not Analyzed
RCL - NR 720 Soil Residual Contaminant Level
Table 1 - NR 746 Table 1 Value - Indicates free product in soil pores
Table 2 - NR 746 Table 2 Direct Contact Standard
< - Concentration below listed Detection Limit
RCL exceedences are bold — **Bold**
Table 1 Exceedances are outline in bold — **Bold**
Table 2 Exceedances are Italic — *Italic*

Table 2a
Groundwater Analytical Results Summary
Krist Superior # 2 (Former Pank's APCO)
4202 East Second Street
Superior, Wisconsin

Monitoring Well #1-Abandoned During New Store Construction						
			Sample Date			
PARAMETER	ES	PAL	3/22/2000	4/12/2000	6/27/2000	7/17/2000
GRO (ug/L)			NA	80.8	NA	NA
DRO (ug/L)			NA	249	NA	NA
Detected VOC's (ug/L)						
Benzene	5	0.5	**47.6**	*4.19*	**7.52**	**19.2**
Ethylbenzene	700	140	47.2	0.896	7.44	1.13
Toluene	1000	200	*190*	5.31	15.8	3.87
Xylenes (Total)	10000	1000	*277*	3.28	24.25	3.21
Trimethylbenzenes (Total)	480	96	*106.7*	1.109	9.42	0.754
MTBE	60	12	<0.3	<0.3	<0.3	<0.3
Isopropylbenzene			NA	<0.15	NA	NA
Naphthalene	40	8	NA	<0.8	NA	NA
n-Propylbenzene			NA	<0.15	NA	NA
n-Butylbenzene			NA	<0.15	NA	NA
1,2-Dichloroethane	5	0.5	NA	*1.89*	NA	NA
p-Isopropyltoluene			NA	<0.2	NA	NA
sec-Butylbenzene			NA	<0.15	NA	NA
Detected PAH's (ug/L)						
Napthalene	40	8	NA	<0.06	NA	NA
Acenapthylene			NA	<0.15	NA	NA
1-Methyl Naphthalene			NA	<0.13	NA	NA
2-Methyl Naphthalene			NA	<0.12	NA	NA
Acenapthene			NA	<0.1	NA	NA
Fluorene	400	80	NA	<0.11	NA	NA
Phenanthrene			NA	0.167	NA	NA
Anthracene	3000	600	NA	<0.09	NA	NA
Fluoranthene	400	80	NA	0.197	NA	NA
Pyrene	250	50	NA	<0.1	NA	NA
Benzo (a) Anthracene			NA	0.046	NA	NA
Chrysene	0.2	0.02	NA	<0.02	NA	NA
Benzo (b) Fluoranthene	0.2	0.02	NA	0.053	NA	NA
Benzo (k) Fluoranthene			NA	<0.03	NA	NA
Benzo (a) Pyrene	0.2	0.02	NA	0.106	NA	NA
Dibenzo (a,h) Anthracene			NA	<0.06	NA	NA
Benzo (g,h,i) Perylene			NA	<0.09	NA	NA
Ideno (1,2,3-cd) Pyrene			NA	<0.06	NA	NA
Inorganics (mg/L)						
Dissolved Iron	0.3	0.15	NA	NA	**0.461**	NA
Dissolved Lead (ug/L)	15	1.5	NA	NA	1.12	NA
Nitrate-Nitrogen	10	2	NA	NA	<0.3	NA
Sulfate	250	125	NA	NA	81.0	NA
Field Measurements						
Temperature (°F)			NA	NA	50.03	NA
Conductivity (ms/cm)			NA	NA	338	NA
Dissolved Oxygen (mg/L)			NA	NA	7.94	NA
pH			NA	NA	8.22	NA
Redox Potential (mV)			NA	NA	1.8	NA

ES = Enforcement Standards

PAL=Preventive Action Limit

NA=Not Analyzed

< = Less Than Listed Detection Limit

Bold	Exceeds Enforcement Standard
Italic	Exceeds Preventive Action Limit

Table 2b
Groundwater Analytical Results Summary
Krist Superior # 2 (Former Pank's APCO)
4202 East Second Street
Superior, Wisconsin

Monitoring Well #2-Abandoned During New Store Construction					
			Sample Date		
PARAMETER	ES	PAL	4/12/2000	6/27/2000	7/17/2000
GRO (ug/L)			<50.0	NA	NA
DRO (ug/L)			207	NA	NA
Detected VOC's (ug/L)					
Benzene	5	0.5	<0.15	<0.15	<0.15
Ethylbenzene	700	140	<0.5	<0.5	<0.5
Toluene	343	68.6	<0.4	<0.4	<0.4
Xylenes (Total)	620	124	<0.55	<0.55	<0.55
Trimethylbenzenes (Total)	480	96	<0.55	<0.55	<0.55
MTBE	60	12	<0.3	<0.3	2.04
Isopropylbenzene			<0.15	NA	NA
Naphthalene	40	8	<0.8	NA	NA
n-Propylbenzene			<0.15	NA	NA
n-Butylbenzene			<0.15	NA	NA
1,2-Dichloroethane	5	0.5	<0.15	NA	NA
p-Isopropyltoluene			<0.2	NA	NA
sec-Butylbenzene			<0.15	NA	NA
Detected PAH's (ug/L)					
Napthalene	40	8	<0.06	NA	NA
Acenapthylene			<0.15	NA	NA
1-Methyl Naphthalene			<0.13	NA	NA
2-Methyl Naphthalene			<0.12	NA	NA
Acenapthene			<0.1	NA	NA
Fluorene	400	80	<0.11	NA	NA
Phenanthrene			<0.11	NA	NA
Anthracene	3000	600	<0.09	NA	NA
Fluoranthene	400	80	0.058	NA	NA
Pyrene	250	50	<0.1	NA	NA
Benzo (a) Anthracene			<0.3	NA	NA
Chrysene	0.2	0.02	<0.02	NA	NA
Benzo (b) Fluoranthene	0.2	0.02	<0.02	NA	NA
Benzo (k) Fluoranthene			<0.03	NA	NA
Benzo (a) Pyrene	0.2	0.02	<0.02	NA	NA
Dibenzo (a,h) Anthracene			<0.06	NA	NA
Benzo (g,h,i) Perylene			<0.09	NA	NA
Ideno (1,2,3-cd) Pyrene			<0.06	NA	NA
Inorganics (mg/L)					
Dissolved Iron	0.3	0.15	NA	0.052	NA
Dissolved Lead (ug/L)	15	1.5	NA	3.37	NA
Nitrate-Nitrogen	10	2	NA	0.567	NA
Sulfate	250	125	NA	61.7	NA
Field Measurements					
Temperature (°F)			NA	55.04	NA
Conductivity (ms/cm)			NA	686	NA
Dissolved Oxygen (mg/L)			NA	2.80	NA
pH			NA	9.34	NA
Redox Potential (mV)			NA	7.0	NA

ES = Enforcement Standards

PAL=Preventive Action Limit

NA=Not Analyzed

< = Less Than Listed Detection Limit

Bold	Exceeds Enforcement Standard
Italic	Exceeds Preventive Action Limit

Table 2c
Groundwater Analytical Results Summary
Krist Superior # 2 (Former Pank's APCO)
4202 East Second Street
Superior, Wisconsin

			Monitoring Well #3									
			Sample Date									
PARAMETER	**ES**	**PAL**	4/12/2000	6/27/2000	7/17/2000	1/25/2001	4/19/2001	7/18/2001	9/18/2002	6/13/2003	3/25/2004	6/30/2004
GRO (ug/L)			<50.0	NA	NA	NA	NA	NA	NA	NA	NA	NA
DRO (ug/L)			246	NA	NA	NA	NA	NA	NA	NA	NA	NA
Detected VOC's (ug/L)												
Benzene	5	0.5	<0.15	<0.15	<0.15	<0.15	<0.15	<0.48	<0.45	<0.30	<0.14	<0.14
Ethylbenzene	700	140	<0.5	<0.5	<0.5	<0.5	<0.5	<0.43	<0.82	<0.60	<0.40	<0.40
Toluene	1000	200	<0.4	<0.4	<0.4	<0.4	<0.4	<0.47	<0.68	<0.58	<0.36	<0.36
Xylenes (Total)	10000	1000	<0.55	<0.55	<0.55	<0.55	<0.55	<1.94	<2.47	<1.84	<1.10	<1.10
Trimethylbenzenes (Total)	480	96	<0.55	<0.55	<0.55	<0.55	<0.55	<1.03	<1.86	<1.18	<0.79	<0.79
MTBE	60	12	<0.3	<0.3	<0.3	<0.3	<0.3	<0.67	<0.43	<0.58	<0.36	<0.36
Isopropylbenzene			<0.15	NA	NA	NA	NA	NA	NA	NA	NA	NA
Naphthalene	40	8	<0.8	NA	NA	NA	NA	NA	NA	NA	NA	NA
n-Propylbenzene			<0.15	NA	NA	NA	NA	NA	NA	NA	NA	NA
n-Butylbenzene			<0.15	NA	NA	NA	NA	NA	NA	NA	NA	NA
1,2-Dichloroethane	5	0.5	<0.15	NA	NA	NA	NA	NA	NA	NA	NA	NA
p-Isopropyltoluene			<0.2	NA	NA	NA	NA	NA	NA	NA	NA	NA
sec-Butylbenzene			<0.15	NA	NA	NA	NA	NA	NA	NA	NA	NA
Detected PAH's (ug/L)												
Napthalene	40	8	<0.06	NA	NA	NA	NA	NA	NA	NA	NA	NA
Acenapthylene			<0.15	NA	NA	NA	NA	NA	NA	NA	NA	NA
1-Methyl Naphthalene			<0.13	NA	NA	NA	NA	NA	NA	NA	NA	NA
2-Methyl Naphthalene			<0.12	NA	NA	NA	NA	NA	NA	NA	NA	NA
Acenapthene			<0.1	NA	NA	NA	NA	NA	NA	NA	NA	NA
Fluorene	400	80	<0.11	NA	NA	NA	NA	NA	NA	NA	NA	NA
Phenanthrene			<0.11	NA	NA	NA	NA	NA	NA	NA	NA	NA
Anthracene	3000	600	<0.09	NA	NA	NA	NA	NA	NA	NA	NA	NA
Fluoranthene	400	80	<0.03	NA	NA	NA	NA	NA	NA	NA	NA	NA
Pyrene	250	50	<0.1	NA	NA	NA	NA	NA	NA	NA	NA	NA
Benzo (a) Anthracene			<0.3	NA	NA	NA	NA	NA	NA	NA	NA	NA
Chrysene	0.2	0.02	<0.02	NA	NA	NA	NA	NA	NA	NA	NA	NA
Benzo (b) Fluoranthene	0.2	0.02	<0.02	NA	NA	NA	NA	NA	NA	NA	NA	NA
Benzo (k) Fluoranthene			<0.03	NA	NA	NA	NA	NA	NA	NA	NA	NA
Benzo (a) Pyrene	0.2	0.02	<0.02	NA	NA	NA	NA	NA	NA	NA	NA	NA
Dibenzo (a,h) Anthracene			<0.06	NA	NA	NA	NA	NA	NA	NA	NA	NA
Benzo (g,h,i) Perylene			<0.09	NA	NA	NA	NA	NA	NA	NA	NA	NA
Ideno (1,2,3-cd) Pyrene			<0.06	NA	NA	NA	NA	NA	NA	NA	NA	NA
Inorganics (mg/L)												
Dissolved Iron	0.3	0.15	NA	0.015	NA	0.018	0.018	*0.17*	NA	*0.19*	<0.032	NA
Dissolved Lead (ug/L)	15	1.5	NA	<1.00	NA	NA	NA	NA	NA	NA	NA	NA
Nitrate-Nitrogen	10	2	NA	<0.3	NA	<0.3	<0.3	0.061	NA	0.18	<0.063	NA
Sulfate	250	125	NA	62.4	NA	58.3	58.7	53	NA	56	50	NA
Field Measurements												
Temperature (°F)			NA	50.77	NA	47.36	46.48	51.18	NA	NA	43.66	NA
Conductivity (ms/cm)			NA	567	NA	575	581	659	NA	NA	613	NA
Dissolved Oxygen (mg/L)			NA	5.58	NA	8.88	8.17	6.84	NA	NA	9.12	NA
pH			NA	8.85	NA	8.39	7.73	8.29	NA	NA	7.76	NA
Redox Potential (mV)			NA	18.9	NA	90.9	231.4	32.8	NA	NA	-253.1	NA

ES = Enforcement Standards
PAL=Preventive Action Limit
NA=Not Analyzed
< = Less Than Listed Detection Limit

Bold	Exceeds Enforcement Standard
Italic	Exceeds Preventive Action Limit

Table 2d
Groundwater Analytical Results Summary
Krist Superior # 2 (Former Pank's APCO)
4202 East Second Street
Superior, Wisconsin

			Monitoring Well #4																
			Sample Date																
PARAMETER	ES	PAL	4/12/2000	6/27/2000	7/17/2000	1/4/2001	1/25/2001	4/19/2001	7/18/2001	2/6/2002	9/18/2002	12/19/2002	3/17/2003	6/13/2003	9/25/2003	3/24/2004	6/30/2004	3/22/2005	6/23/2005
GRO (ug/L)			26,200	NA	NA	NA	NA	NA	NA	NA	NA	NA	NA	NA	NA	NA	NA	NA	NA
DRO (ug/L)			4,960	NA	NA	NA	NA	NA	NA	NA	NA	NA	NA	NA	NA	NA	NA	NA	NA
Detected VOC's (ug/L)																			
Benzene	5	0.5	**766**	**3,510**	**3,760**	**7,420**	**7,350**	**9,030**	**7,800**	**7,600**	**7,600**	**7,100**	**7,200**	**7,200**	**8,300**	**7,800**	**7,400**	**7,600**	**7,000**
Ethylbenzene	700	140	*329*	**783**	**956**	**2,110**	**2,040**	**4,300**	**2,700**	**2,900**	**2,700**	**2,400**	**2,700**	**2,100**	**2,900**	**2,500**	**2,400**	**2,600**	**2,500**
Toluene	1000	200	**2,500**	**7,940**	**8,320**	**14,100**	**13,200**	**23,200**	**16,000**	**14,000**	**11,000**	**8,600**	**9,300**	**8,900**	**10,000**	**8,400**	**8,200**	**6,700**	**6,700**
Xylenes (Total)	10000	1000	**10,840**	**15,720**	**16,540**	**19,770**	**18,220**	**31,400**	**18,900**	**2,200**	**20,300**	**18,900**	**20,300**	**18,400**	**20,200**	**17,400**	**16,100**	**18,900**	**17,200**
Trimethylbenzenes (Total)	480	96	**1,665**	**4,305**	**4,440**	**4,980**	**4,414**	**10,040**	**9,300**	**5,900**	**4,690**	**3,920**	**4,900**	**3,720**	**4,690**	**3,960**	**3,430**	**4,700**	**4,210**
MTBE	60	12	<1.50	<30.0	<60.0	<150	<75.0	<600	<54	<43	<43	<44	<30	<30	<58	<58	*34*	*29*	*30*
Isopropylbenzene			67.7	NA	NA	NA	NA	NA	NA	NA	NA	NA	NA	NA	NA	NA	NA	NA	NA
Naphthalene	40	8	<4.00	NA	NA	NA	NA	NA	NA	**430**	**360**	**250**	**320**	**290**	**400**	**360**	**290**	**360**	**290**
n-Propylbenzene			68.9	NA	NA	NA	NA	NA	NA	NA	NA	NA	NA	NA	NA	NA	NA	NA	NA
n-Butylbenzene			<0.75	NA	NA	NA	NA	NA	NA	NA	NA	NA	NA	NA	NA	NA	NA	NA	NA
1,2-Dichloroethane	5	0.5	**8.61**	NA	NA	NA	NA	NA	NA	NA	NA	**210**	**180**	<18	<18	<18	<18	<18	<18
p-Isopropyltoluene			11.4	NA	NA	NA	NA	NA	NA	NA	NA	NA	NA	NA	NA	NA	NA	NA	NA
sec-Butylbenzene			<0.75	NA	NA	NA	NA	NA	NA	NA	NA	NA	NA	NA	NA	NA	NA	NA	NA
Detected PAH's (ug/L)																			
Napthalene	40	8	**42.1**	NA	NA	NA	NA	NA	NA	**430**	**360**	**250**	**320**	**290**	**400**	**360**	**290**	**360**	**290**
Acenapthylene			<0.15	NA	NA	NA	NA	NA	NA	NA	NA	NA	NA	NA	NA	NA	NA	NA	NA
1-Methyl Naphthalene			114	NA	NA	NA	NA	NA	NA	NA	NA	NA	NA	NA	NA	NA	NA	NA	NA
2-Methyl Naphthalene			44.9	NA	NA	NA	NA	NA	NA	NA	NA	NA	NA	NA	NA	NA	NA	NA	NA
Acenapthene			4.18	NA	NA	NA	NA	NA	NA	NA	NA	NA	NA	NA	NA	NA	NA	NA	NA
Fluorene	400	80	0.715	NA	NA	NA	NA	NA	NA	NA	NA	NA	NA	NA	NA	NA	NA	NA	NA
Phenanthrene			<0.11	NA	NA	NA	NA	NA	NA	NA	NA	NA	NA	NA	NA	NA	NA	NA	NA
Anthracene	3000	600	<0.09	NA	NA	NA	NA	NA	NA	NA	NA	NA	NA	NA	NA	NA	NA	NA	NA
Fluoranthene	400	80	<0.03	NA	NA	NA	NA	NA	NA	NA	NA	NA	NA	NA	NA	NA	NA	NA	NA
Pyrene	250	50	<0.1	NA	NA	NA	NA	NA	NA	NA	NA	NA	NA	NA	NA	NA	NA	NA	NA
Benzo (a) Anthracene			<0.3	NA	NA	NA	NA	NA	NA	NA	NA	NA	NA	NA	NA	NA	NA	NA	NA
Chrysene	0.2	0.02	<0.02	NA	NA	NA	NA	NA	NA	NA	NA	NA	NA	NA	NA	NA	NA	NA	NA
Benzo (b) Fluoranthene	0.2	0.02	<0.02	NA	NA	NA	NA	NA	NA	NA	NA	NA	NA	NA	NA	NA	NA	NA	NA
Benzo (k) Fluoranthene			<0.03	NA	NA	NA	NA	NA	NA	NA	NA	NA	NA	NA	NA	NA	NA	NA	NA
Benzo (a) Pyrene	0.2	0.02	<0.02	NA	NA	NA	NA	NA	NA	NA	NA	NA	NA	NA	NA	NA	NA	NA	NA
Dibenzo (a,h) Anthracene			<0.06	NA	NA	NA	NA	NA	NA	NA	NA	NA	NA	NA	NA	NA	NA	NA	NA
Benzo (g,h,i) Perylene			<0.09	NA	NA	NA	NA	NA	NA	NA	NA	NA	NA	NA	NA	NA	NA	NA	NA
Ideno (1,2,3-cd) Pyrene			<0.06	NA	NA	NA	NA	NA	NA	NA	NA	NA	NA	NA	NA	NA	NA	NA	NA
Inorganics (mg/L)																			
Dissolved Iron	0.3	0.15	NA	0.032	NA	NA	0.075	0.043	**0.740**	NA	NA	NA	NA	**0.86**	NA	1.3	NA	NA	NA
Dissolved Lead (ug/L)	15	1.5	NA	4.02	NA	NA	*4.12*	NA	NA	NA	NA	NA	NA	NA	NA	NA	NA	NA	NA
Nitrate-Nitrogen	10	2	NA	<0.3	NA	NA	<0.3	<0.3	0.061	NA	NA	NA	NA	0.11	NA	<0.063	NA	NA	NA
Sulfate	250	125	NA	36.4	NA	NA	<5.00	22.8	16	NA	NA	NA	NA	1.2	NA	1.8	NA	NA	NA
Field Measurements																			
Temperature (°F)			NA	47.13	NA	NA	48.80	42.95	64.75	NA	NA	NA	NA	NA	NA	40.25	NA	NA	NA
Conductivity (ms/cm)			NA	595	NA	NA	906	2453	3577	NA	NA	NA	NA	NA	NA	1293	NA	NA	NA
Dissolved Oxygen (mg/L)			NA	13.51	NA	NA	4.96	5.53	3.96	NA	NA	NA	NA	NA	NA	6.79	NA	NA	NA
pH			NA	8.06	NA	NA	8.20	7.09	7.59	NA	NA	NA	NA	NA	NA	7.56	NA	NA	NA
Redox Potential (mV)			NA	26.0	NA	NA	59.1	222.9	69.5	NA	NA	NA	NA	NA	NA	-249.0	NA	NA	NA

ES = Enforcement Standards
PAL=Preventive Action Limit
NA=Not Analyzed
< = Less Than Listed Detection Limit

Bold	Exceeds Enforcement Standard
Italic	Exceeds Preventive Action Limit

Table 2e
Groundwater Analytical Results Summary
Krist Superior # 2 (Former Pank's APCO)
4202 East Second Street
Superior, Wisconsin

			Monitoring Well #5/5R								
			Sample Date								
PARAMETER	ES	PAL	4/12/2000	6/27/2000	7/17/2000	1/25/01*	7/18/01*	9/18/02*	6/13/03*	3/25/04*	6/30/04*
GRO (ug/L)			<50.0	NA	NA	NA	NA	NA	NA	NA	NA
DRO (ug/L)			204	NA	NA	NA	NA	NA	NA	NA	NA
Detected VOC's (ug/L)											
Benzene	5	0.5	<0.15	<0.15	<0.15	<0.15	<0.45	<0.45	<0.30	<0.14	<0.14
Ethylbenzene	700	140	<0.5	<0.5	<0.5	<0.5	<0.82	<0.82	<0.60	<0.40	<0.40
Toluene	343	68.6	<0.4	<0.4	<0.4	<0.4	<0.68	<0.68	<0.58	<0.36	<0.36
Xylenes (Total)	620	124	<0.55	<0.55	<0.55	<0.55	<2.47	<2.47	<1.84	<1.10	<1.10
Trimethylbenzenes (Total)	480	96	<0.55	<0.55	<0.55	<0.55	<1.86	<1.86	<1.18	<0.79	<0.79
MTBE	60	12	<0.3	<0.3	<0.3	<0.3	<0.43	<0.43	<0.58	<0.36	<0.36
Isopropylbenzene			<0.15	NA	NA	NA	NA	NA	NA	NA	NA
Naphthalene	40	8	<0.8	NA	NA	NA	NA	NA	NA	NA	NA
n-Propylbenzene			<0.15	NA	NA	NA	NA	NA	NA	NA	NA
n-Butylbenzene			<0.15	NA	NA	NA	NA	NA	NA	NA	NA
1,2-Dichloroethane	5	0.5	<0.15	NA	NA	NA	NA	NA	NA	NA	NA
p-Isopropyltoluene			<0.2	NA	NA	NA	NA	NA	NA	NA	NA
sec-Butylbenzene			<0.15	NA	NA	NA	NA	NA	NA	NA	NA
Detected PAH's (ug/L)											
Napthalene	40	8	<0.06	NA	NA	0.071	NA	NA	NA	NA	NA
Acenapthylene			<0.15	NA	NA	<0.15	NA	NA	NA	NA	NA
1-Methyl Naphthalene			<0.13	NA	NA	<0.13	NA	NA	NA	NA	NA
2-Methyl Naphthalene			<0.12	NA	NA	<0.12	NA	NA	NA	NA	NA
Acenapthene			<0.1	NA	NA	<0.1	NA	NA	NA	NA	NA
Fluorene	400	80	<0.11	NA	NA	<0.11	NA	NA	NA	NA	NA
Phenanthrene			0.113	NA	NA	<0.11	NA	NA	NA	NA	NA
Anthracene	3000	600	<0.09	NA	NA	<0.09	NA	NA	NA	NA	NA
Fluoranthene	400	80	0.365	NA	NA	<0.03	NA	NA	NA	NA	NA
Pyrene	250	50	<0.1	NA	NA	<0.1	NA	NA	NA	NA	NA
Benzo (a) Anthracene			0.104	NA	NA	<0.03	NA	NA	NA	NA	NA
Chrysene	0.2	0.02	*0.091*	NA	NA	<0.02	NA	NA	NA	NA	NA
Benzo (b) Fluoranthene	0.2	0.02	*0.145*	NA	NA	<0.02	NA	NA	NA	NA	NA
Benzo (k) Fluoranthene			0.049	NA	NA	<0.03	NA	NA	NA	NA	NA
Benzo (a) Pyrene	0.2	0.02	**0.206**	NA	NA	<0.02	NA	NA	NA	NA	NA
Dibenzo (a,h) Anthracene			<0.06	NA	NA	<0.06	NA	NA	NA	NA	NA
Benzo (g,h,i) Perylene			0.139	NA	NA	<0.09	NA	NA	NA	NA	NA
Ideno (1,2,3-cd) Pyrene			<0.06	NA	NA	<0.06	NA	NA	NA	NA	NA
Inorganics (mg/L)											
Dissolved Iron	0.3	0.15	NA	0.017	NA	<0.01	**0.3**	NA	<0.018	<0.032	NA
Dissolved Lead (ug/L)	15	1.5	NA	1.10	NA	NA	NA	NA	NA	NA	NA
Nitrate-Nitrogen	10	2	NA	<0.3	NA	0.533	0.033	NA	<0.047	<0.063	NA
Sulfate	250	125	NA	49.2	NA	35.9	86	NA	66	57	NA
Field Measurements											
Temperature (°F)			NA	58.23	NA	48.17	64.99	NA	NA	39.44	NA
Conductivity (ms/cm)			NA	873	NA	368	2496	NA	NA	795	NA
Dissolved Oxygen (mg/L)			NA	7.89	NA	12.20	3.47	NA	NA	8.65	NA
pH			NA	8.21	NA	8.71	7.05	NA	NA	7.72	NA
Redox Potential (mV)			NA	41.7	NA	84.2	6.8	NA	NA	-250.8	NA

* MW5 Abandoned During New Store Construction, Samples beginning 1/25/01 from MW5R

ES = Enforcement Standards

PAL=Preventive Action Limit

NA=Not Analyzed

< = Less Than Listed Detection Limit

Bold	Exceeds Enforcement Standard
Italic	Exceeds Preventive Action Limit

Table 2f
Groundwater Analytical Results Summary
Krist Superior # 2 (Former Pank's APCO)
4202 East Second Street
Superior, Wisconsin

			Monitoring Well #6								
			Sample Date								
PARAMETER	ES	PAL	6/27/2000	7/17/2000	1/25/2001	4/19/2001	7/18/2001	9/18/2002	6/13/2003	3/25/2004	6/30/2004
GRO (ug/L)			<50.0	NA	NA	NA	NA	NA	NA	NA	NA
DRO (ug/L)			260	NA	NA	NA	NA	NA	NA	NA	NA
Detected VOC's (ug/L)											
Benzene	5	0.5	<0.15	<0.15	<0.15	<0.15	<0.45	<0.45	<0.30	<0.14	<0.14
Ethylbenzene	700	140	<0.15	<0.5	<0.5	<0.5	<0.82	<0.82	<0.60	<0.40	<0.40
Toluene	1000	200	<0.4	<0.4	<0.4	<0.4	<0.68	<0.68	<0.58	<0.36	<0.36
Xylenes (Total)	10000	1000	<0.55	<0.55	<0.55	<0.55	<2.47	<2.47	<1.84	<1.10	<1.10
Trimethylbenzenes (Total)	480	96	<0.55	<0.55	<0.55	<0.55	<1.86	<1.86	<1.18	<0.79	<0.79
MTBE	60	12	<0.14	<0.3	<0.3	<0.3	<0.43	<0.43	<0.58	<0.36	<0.36
Isopropylbenzene			<0.15	NA	NA	NA	NA	NA	NA	NA	NA
Naphthalene	40	8	<1.00	NA	NA	NA	NA	NA	NA	NA	NA
n-Propylbenzene			<0.15	NA	NA	NA	NA	NA	NA	NA	NA
n-Butylbenzene			<0.15	NA	NA	NA	NA	NA	NA	NA	NA
1,2-Dichloroethane	5	0.5	<0.15	NA	NA	NA	NA	NA	NA	NA	NA
p-Isopropyltoluene			NA	NA	NA	NA	NA	NA	NA	NA	NA
sec-Butylbenzene			<0.15	NA	NA	NA	NA	NA	NA	NA	NA
Detected PAH's (ug/L)											
Napthalene	40	8	<0.198	NA	NA	NA	NA	NA	NA	NA	NA
Acenapthylene			<0.495	NA	NA	NA	NA	NA	NA	NA	NA
1-Methyl Naphthalene			<0.429	NA	NA	NA	NA	NA	NA	NA	NA
2-Methyl Naphthalene			<0.396	NA	NA	NA	NA	NA	NA	NA	NA
Acenapthene			<0.33	NA	NA	NA	NA	NA	NA	NA	NA
Fluorene	400	80	<0.363	NA	NA	NA	NA	NA	NA	NA	NA
Phenanthrene			<0.363	NA	NA	NA	NA	NA	NA	NA	NA
Anthracene	3000	600	<0.297	NA	NA	NA	NA	NA	NA	NA	NA
Fluoranthene	400	80	<0.099	NA	NA	NA	NA	NA	NA	NA	NA
Pyrene	250	50	<0.33	NA	NA	NA	NA	NA	NA	NA	NA
Benzo (a) Anthracene			<0.099	NA	NA	NA	NA	NA	NA	NA	NA
Chrysene	0.2	0.02	<0.066	NA	NA	NA	NA	NA	NA	NA	NA
Benzo (b) Fluoranthene	0.2	0.02	<0.066	NA	NA	NA	NA	NA	NA	NA	NA
Benzo (k) Fluoranthene			<0.099	NA	NA	NA	NA	NA	NA	NA	NA
Benzo (a) Pyrene	0.2	0.02	<0.066	NA	NA	NA	NA	NA	NA	NA	NA
Dibenzo (a,h) Anthracene			<0.198	NA	NA	NA	NA	NA	NA	NA	NA
Benzo (g,h,i) Perylene			<0.297	NA	NA	NA	NA	NA	NA	NA	NA
Ideno (1,2,3-cd) Pyrene			<0.198	NA	NA	NA	NA	NA	NA	NA	NA
Inorganics (mg/L)											
Dissolved Iron	0.3	0.15	0.014	NA	<0.01	0.018	0.1	NA	0.021	<0.032	NA
Dissolved Lead (ug/L)	15	1.5	<1.00	NA	NA	NA	NA	NA	NA	NA	NA
Nitrate-Nitrogen	10	2	0.401	NA	<0.3	<0.3	0.034	NA	0.064	<0.063	NA
Sulfate	250	125	3.09	NA	39.4	32.1	30	NA	34	24	NA
Field Measurements											
Temperature (°F)			48.92	NA	46.00	43.77	48.89	NA	NA	40.91	NA
Conductivity (ms/cm)			386	NA	450	450	464	NA	NA	372	NA
Dissolved Oxygen (mg/L)			11.97	NA	10.85	8.06	2.97	NA	NA	7.74	NA
pH			8.26	NA	8.45	7.76	8.33	NA	NA	8.07	NA
Redox Potential (mV)			37.9	NA	83.1	236.1	9.6	NA	NA	-249.3	NA

ES = Enforcement Standards

PAL=Preventive Action Limit

NA=Not Analyzed

< = Less Than Listed Detection Limit

Bold	Exceeds Enforcement Standard
Italic	Exceeds Preventive Action Limit

Table 2g
Groundwater Analytical Results Summary
Krist Superior # 2 (Former Pank's APCO)
4202 East Second Street
Superior, Wisconsin

			Monitoring Well #7/7R								
			Sample Date								
PARAMETER	ES	PAL	6/27/2000	7/17/2000	01/25/01*	4/19/01*	7/18/01*	9/18/02*	6/13/03*	3/25/04*	6/30/04*
GRO (ug/L)			<50.0	NA	NA	NA	NA	NA	NA	NA	NA
DRO (ug/L)			945	NA	NA	NA	NA	NA	NA	NA	NA
Detected VOC's (ug/L)											
Benzene	5	0.5	<0.15	<0.15	<0.15	<0.15	<0.45	<0.45	<0.30	<0.14	<0.14
Ethylbenzene	700	140	<0.15	<0.5	<0.5	<0.5	<0.82	<0.82	<0.60	<0.40	<0.40
Toluene	1000	200	<0.4	<0.4	<0.4	<0.4	<0.68	<0.68	<0.58	<0.36	<0.36
Xylenes (Total)	10000	1000	<0.55	<0.55	<0.55	<0.55	<2.47	<2.47	<1.84	<1.10	<1.10
Trimethylbenzenes (Total)	480	96	<0.55	<0.55	<0.55	<0.55	<1.86	<1.86	<1.18	<0.79	<0.79
MTBE	60	12	<0.14	<0.3	<0.3	<0.3	<043	<043	<0.58	<0.36	<0.36
Isopropylbenzene			<0.15	NA	NA	NA	NA	NA	NA	NA	NA
Naphthalene	40	8	<1.00	NA	NA	NA	NA	NA	NA	NA	NA
n-Propylbenzene			<0.15	NA	NA	NA	NA	NA	NA	NA	NA
n-Butylbenzene			<0.15	NA	NA	NA	NA	NA	NA	NA	NA
1,2-Dichloroethane	5	0.5	<0.15	NA	NA	NA	NA	NA	NA	NA	NA
p-Isopropyltoluene			NA	NA	NA	NA	NA	NA	NA	NA	NA
sec-Butylbenzene			<0.15	NA	NA	NA	NA	NA	NA	NA	NA
Detected PAH's (ug/L)											
Napthalene	40	8	<0.06	NA	NA	NA	NA	NA	NA	NA	NA
Acenapthylene			<0.15	NA	NA	NA	NA	NA	NA	NA	NA
1-Methyl Naphthalene			<0.13	NA	NA	NA	NA	NA	NA	NA	NA
2-Methyl Naphthalene			<0.12	NA	NA	NA	NA	NA	NA	NA	NA
Acenapthene			<0.1	NA	NA	NA	NA	NA	NA	NA	NA
Fluorene	400	80	<0.11	NA	NA	NA	NA	NA	NA	NA	NA
Phenanthrene			<0.11	NA	NA	NA	NA	NA	NA	NA	NA
Anthracene	3000	600	<0.09	NA	NA	NA	NA	NA	NA	NA	NA
Fluoranthene	400	80	<0.03	NA	NA	NA	NA	NA	NA	NA	NA
Pyrene	250	50	<0.1	NA	NA	NA	NA	NA	NA	NA	NA
Benzo (a) Anthracene			<0.03	NA	NA	NA	NA	NA	NA	NA	NA
Chrysene	0.2	0.02	<0.02	NA	NA	NA	NA	NA	NA	NA	NA
Benzo (b) Fluoranthene	0.2	0.02	<0.02	NA	NA	NA	NA	NA	NA	NA	NA
Benzo (k) Fluoranthene			<0.03	NA	NA	NA	NA	NA	NA	NA	NA
Benzo (a) Pyrene	0.2	0.02	<0.02	NA	NA	NA	NA	NA	NA	NA	NA
Dibenzo (a,h) Anthracene			<0.06	NA	NA	NA	NA	NA	NA	NA	NA
Benzo (g,h,i) Perylene			<0.09	NA	NA	NA	NA	NA	NA	NA	NA
Ideno (1,2,3-cd) Pyrene			<0.06	NA	NA	NA	NA	NA	NA	NA	NA
Inorganics (mg/L)											
Dissolved Iron	0.3	0.15	0.052	NA	<0.01	<0.01	**0.3**	NA	<0.018	<0.032	NA
Dissolved Lead (ug/L)	15	1.5	<1.00	NA	NA	NA	NA	NA	NA	NA	NA
Nitrate-Nitrogen	10	2	0.516	NA	0.88	<0.3	0.49	NA	0.14	0.086	NA
Sulfate	250	125	29.8	NA	29.7	31.3	32	NA	38	31	NA
Field Measurements											
Temperature (°F)			51.17	NA	49.58	45.16	52.57	NA	NA	41.00	NA
Conductivity (ms/cm)			247	NA	676	1639	2203	NA	NA	1947	NA
Dissolved Oxygen (mg/L)			8.81	NA	11.40	11.23	2.54	NA	NA	7.79	NA
pH			8.70	NA	8.35	7.39	7.25	NA	NA	7.34	NA
Redox Potential (mV)			31.5	NA	98.1	257.2	13.7	NA	NA	-245.5	NA

* MW7 Abandoned During New Store Construction, Samples beginning 1/25/01 from MW7R

ES = Enforcement Standards

PAL=Preventive Action Limit

NA=Not Analyzed

< = Less Than Listed Detection Limit

Bold	Exceeds Enforcement Standard
Italic	Exceeds Preventive Action Limit

Table 2h
Groundwater Analytical Results Summary
Krist Superior # 2 (Former Pank's APCO)
4202 East Second Street
Superior, Wisconsin

Monitoring Well #8 - Abandoned During New Store Construction				
			Sample Date	
PARAMETER	ES	PAL	6/27/2000	7/17/2000
GRO (ug/L)			257	NA
DRO (ug/L)			1,200	NA
Detected VOC's (ug/L)				
Benzene	5	0.5	**128**	**95.7**
Ethylbenzene	700	140	2.33	5.98
Toluene	1000	200	79.8	90.8
Xylenes (Total)	10000	1000	14.1	38.1
Trimethylbenzenes (Total)	480	96	3.19	5.48
MTBE	60	12	<0.14	<0.3
Isopropylbenzene			<0.15	NA
Naphthalene	40	8	<1.00	NA
n-Propylbenzene			<0.15	NA
n-Butylbenzene			<0.15	NA
1,2-Dichloroethane	5	0.5	**15.2**	NA
p-Isopropyltoluene			NA	NA
sec-Butylbenzene			<0.15	NA
Detected PAH's (ug/L)				
Napthalene	40	8	<0.06	NA
Acenapthylene			<0.15	NA
1-Methyl Naphthalene			<0.13	NA
2-Methyl Naphthalene			<0.12	NA
Acenapthene			<0.1	NA
Fluorene	400	80	<0.11	NA
Phenanthrene			<0.11	NA
Anthracene	3000	600	<0.09	NA
Fluoranthene	400	80	<0.03	NA
Pyrene	250	50	<0.1	NA
Benzo (a) Anthracene			<0.03	NA
Chrysene	0.2	0.02	<0.02	NA
Benzo (b) Fluoranthene	0.2	0.02	<0.02	NA
Benzo (k) Fluoranthene			<0.03	NA
Benzo (a) Pyrene	0.2	0.02	<0.02	NA
Dibenzo (a,h) Anthracene			<0.06	NA
Benzo (g,h,i) Perylene			<0.09	NA
Ideno (1,2,3-cd) Pyrene			<0.06	NA
Inorganics (mg/L)				
Dissolved Iron	0.3	0.15	0.03	NA
Dissolved Lead (ug/L)	15	1.5	1.82	NA
Nitrate-Nitrogen	10	2	0.311	NA
Sulfate	250	125	32.3	NA
Field Measurements				
Temperature (^{o}F)			46.97	NA
Conductivity (ms/cm)			347	NA
Dissolved Oxygen (mg/L)			5.11	NA
pH			7.91	NA
Redox Potential (mV)			-7.0	NA

ES = Enforcement Standards

PAL=Preventive Action Limit

NA=Not Analyzed

< = Less Than Listed Detection Limit

Bold	Exceeds Enforcement Standard
Italic	Exceeds Preventive Action Limit

Table 2i
Groundwater Analytical Results Summary
Krist Superior # 2 (Former Pank's APCO)
4202 East Second Street
Superior, Wisconsin

			Former Tank Bed Sump/MW9														
			Sample Date														
			SUMP		MW9												
PARAMETER	ES	PAL	3/22/00	7/17/00	01/05/01*	1/25/01	4/19/01	7/18/01	2/6/02	9/18/02	12/10/02	3/17/03	6/13/03	9/25/03	3/25/04	6/30/04	6/23/05
GRO (ug/L)			NA	NA	NA	NA	NA	NA	NA	NA	NA	NA	NA	NA	NA	NA	NA
DRO (ug/L)			NA	NA	NA	NA	NA	NA	NA	NA	NA	NA	NA	NA	NA	NA	NA
Detected VOC's (ug/L)																	
Benzene	5	0.5	**6,260**	**7,120**	**8,110**	**7,610**	**768**	**13,000**	**12,000**	**6,000**	**5,700**	**7,000**	**4,700**	**4,000**	**2,400**	**3,500**	**1,800**
Ethylbenzene	700	140	**1,450**	**2,290**	**3,360**	**3,020**	**927**	**3,200**	**3,600**	**2,700**	**3,400**	**3,400**	**3,400**	**3,600**	**3,600**	**3,400**	**2,900**
Toluene	1000	200	**15,100**	**23,500**	**14,600**	**12,500**	**6,440**	**23,000**	**21,000**	**4,100**	**10,000**	**13,000**	**16,000**	**13,000**	**12,000**	**19,000**	**6,900**
Xylenes (Total)	10000	1000	**16,010**	**22,800**	**17,910**	**18,740**	**10,820**	**17,300**	**19,300**	**12,600**	**17,500**	**17,100**	**17,500**	**17,300**	**17,600**	**16,200**	**14,800**
Trimethylbenzenes (Total)	480	96	**4,510**	**6,760**	**3,966**	**4,665**	**2,898**	**3,330**	**3,590**	**3,310**	**3,970**	**3,850**	**3,740**	**3,590**	**3,350**	**3,080**	**3,250**
MTBE	60	12	<60.0	<60.0	<30.0	<75.0	<300	<86	<86	<86	<86	<43	<43	<43	*57*	**67**	*21*
Isopropylbenzene			NA	NA	NA	<150	NA	NA	NA	NA	NA	NA	NA	NA	NA	NA	NA
Naphthalene	40	8	NA	NA	NA	**842**	<800	**920**	**860**	**460**	**920**	**740**	**860**	**970**	**800**	**740**	**830**
n-Propylbenzene			NA	NA	NA	<150	NA	NA	NA	NA	NA	NA	NA	NA	NA	NA	NA
n-Butylbenzene			NA	NA	NA	<150	NA	NA	NA	NA	NA	NA	NA	NA	NA	NA	NA
1,2-Dichloroethane	5	0.5	NA	NA	NA	<150	NA	NA	NA	NA	NA	NA	NA	NA	NA	NA	NA
p-Isopropyltoluene			NA	NA	NA	<200	NA	NA	NA	NA	NA	NA	NA	NA	NA	NA	NA
sec-Butylbenzene			NA	NA	NA	<150	NA	NA	NA	NA	NA	NA	NA	NA	NA	NA	NA
Detected PAH's (ug/L)																	
Napthalene	40	8	NA	NA	NA	**568**	NA	NA	NA	**460**	**920**	**740**	**860**	**970**	**800**	**740**	**830**
Acenapthylene			NA	NA	NA	<0.15	NA	NA	NA	<2.3	<2.3	NA	NA	NA	NA	NA	NA
1-Methyl Naphthalene			NA	NA	NA	187	NA	NA	NA	74	74	NA	NA	NA	NA	NA	NA
2-Methyl Naphthalene			NA	NA	NA	589	NA	NA	NA	150	150	NA	NA	NA	NA	NA	NA
Acenapthene			NA	NA	NA	3.24	NA	NA	NA	<1.8	<1.8	NA	NA	NA	NA	NA	NA
Fluorene	400	80	NA	NA	NA	2.78	NA	NA	NA	<2.1	<2.1	NA	NA	NA	NA	NA	NA
Phenanthrene			NA	NA	NA	2.51	NA	NA	NA	<1.9	<1.9	NA	NA	NA	NA	NA	NA
Anthracene	3000	600	NA	NA	NA	0.324	NA	NA	NA	<2.0	<2.0	NA	NA	NA	NA	NA	NA
Fluoranthene	400	80	NA	NA	NA	0.989	NA	NA	NA	<2.8	<2.8	NA	NA	NA	NA	NA	NA
Pyrene	250	50	NA	NA	NA	1.08	NA	NA	NA	<2.0	<2.0	NA	NA	NA	NA	NA	NA
Benzo (a) Anthracene			NA	NA	NA	0.362	NA	NA	NA	<1.9	<1.9	NA	NA	NA	NA	NA	NA
Chrysene	0.2	0.02	NA	NA	NA	**0.327**	NA	NA	NA	<1.8	<1.8	NA	NA	NA	NA	NA	NA
Benzo (b) Fluoranthene	0.2	0.02	NA	NA	NA	**0.593**	NA	NA	NA	<1.4	<1.4	NA	NA	NA	NA	NA	NA
Benzo (k) Fluoranthene			NA	NA	NA	0.24	NA	NA	NA	<1.3	<1.3	NA	NA	NA	NA	NA	NA
Benzo (a) Pyrene	0.2	0.02	NA	NA	NA	**0.578**	NA	NA	NA	<1.2	<1.2	NA	NA	NA	NA	NA	NA
Dibenzo (a,h) Anthracene			NA	NA	NA	<0.06	NA	NA	NA	<1.7	<1.7	NA	NA	NA	NA	NA	NA
Benzo (g,h,i) Perylene			NA	NA	NA	0.444	NA	NA	NA	<1.5	<1.5	NA	NA	NA	NA	NA	NA
Ideno (1,2,3-cd) Pyrene			NA	NA	NA	0.341	NA	NA	NA	<1.4	<1.4	NA	NA	NA	NA	NA	NA
Inorganics (mg/L)																	
Dissolved Iron	0.3	0.15	NA	NA	NA	**0.948**	0.017	**9.2**	NA	NA	NA	NA	**13**	NA	**9**	NA	NA
Dissolved Lead (ug/L)	15	1.5	NA	NA	NA	<1.00	NA	NA	NA	NA	NA	NA	NA	NA	NA	NA	NA
Nitrate-Nitrogen	10	2	NA	NA	NA	<0.3	<0.3	0.052	NA	NA	NA	NA	<0.047	NA	<0.063	NA	NA
Sulfate	250	125	NA	NA	NA	10.6	93.4	4.6	NA	NA	NA	NA	20	NA	<0.37	NA	NA
Field Measurements																	
Temperature (°F)			NA	NA	NA	39.55	32.08	67.69	NA	NA	NA	NA	NA	NA	32.33	NA	NA
Conductivity (ms/cm)			NA	NA	NA	737	146	939	NA	NA	NA	NA	NA	NA	632	NA	NA
Dissolved Oxygen (mg/L)			NA	NA	NA	12.65	12.30	2.34	NA	NA	NA	NA	NA	NA	4.22	NA	NA
pH			NA	NA	NA	1.94	8.11	7.47	NA	NA	NA	NA	NA	NA	7.51	NA	NA
Redox Potential (mV)			NA	NA	NA	-61.7	104.2	-43.9	NA	NA	NA	NA	NA	NA	-255.1	NA	NA

*Sump Installed to Dewater Former Tank Bed During New Store Construction, Removed Upon Completion.

ES = Enforcement Standards

PAL=Preventive Action Limit

NA=Not Analyzed

< = Less Than Listed Detection Limit

Bold	Exceeds Enforcement Standard
Italic	Exceeds Preventive Action Limit

Table 2j
Groundwater Analytical Results Summary
Krist Superior # 2 (Former Pank's APCO)
4202 East Second Street
Superior, Wisconsin

			Monitoring Well #10											
			Sample Date											
PARAMETER	**ES**	**PAL**	1/25/01	4/19/01	7/18/01	2/6/02	9/18/02	12/10/02	6/13/03	9/25/03	3/25/04	6/30/04	3/22/05	6/23/05
GRO (ug/L)			NA	NA	NA	NA	NA	NA	NA	NA	NA	NA	NA	NA
DRO (ug/L)			NA	NA	NA	NA	NA	NA	NA	NA	NA	NA	NA	NA
Detected VOC's (ug/L)														
Benzene	5	0.5	**8,910**	**8,870**	**7,500**	**7,200**	**7,400**	**8,200**	**6,900**	**6,600**	**6,200**	**6,100**	**6,200**	**4,800**
Ethylbenzene	700	140	**3,070**	**2,550**	**2,000**	**1,900**	**2,000**	**2,300**	**2,000**	**2,100**	**2,100**	**2,000**	**2,500**	**2,200**
Toluene	1000	200	<400	*439*	*370*	*140*	*250*	*240*	*500*	*360*	*530*	*280*	140	180
Xylenes (Total)	10000	1000	**26,120**	**29,990**	**13,690**	**13,190**	**13,290**	**16,350**	**14,300**	**13,340**	**13,650**	**12,380**	**14,280**	**11,110**
Trimethylbenzenes (Total)	480	96	**12,960**	**8,640**	**5,100**	**4,900**	**4,630**	**5,600**	**4,790**	**4,660**	**4,290**	**3,890**	**4,800**	**3,800**
MTBE	60	12	<300	<300	<43	<22	<43	<220	<29	<29	*22*	<18	<18	<18
Isopropylbenzene			386	NA	NA	NA	NA	NA	NA	NA	NA	NA	NA	NA
Naphthalene	40	8	**840**	<800	NA	**570**	**540**	**600**	**590**	**590**	**510**	**430**	**530**	**420**
n-Propylbenzene			<150	NA	NA	NA	NA	NA	NA	NA	NA	NA	NA	NA
n-Butylbenzene			901	NA	NA	NA	NA	NA	NA	NA	NA	NA	NA	NA
1,2-Dichloroethane	5	0.5	<150	NA	NA	NA	NA	NA	NA	NA	NA	NA	NA	NA
p-Isopropyltoluene			<200	NA	NA	NA	NA	NA	NA	NA	NA	NA	NA	NA
sec-Butylbenzene			468	NA	NA	NA	NA	NA	NA	NA	NA	NA	NA	NA
Detected PAH's (ug/L)														
Napthalene	40	8	**438**	NA	**110**	NA	NA	NA	NA	NA	**510**	**430**	**530**	**420**
Acenapthylene			<0.15	NA	<0.46	NA	NA	NA	NA	NA	NA	NA	NA	NA
1-Methyl Naphthalene			264	NA	170	NA	NA	NA	NA	NA	NA	NA	NA	NA
2-Methyl Naphthalene			743	NA	410	NA	NA	NA	NA	NA	NA	NA	NA	NA
Acenapthene			<0.1	NA	1.2	NA	NA	NA	NA	NA	NA	NA	NA	NA
Fluorene	400	80	<0.11	NA	2.5	NA	NA	NA	NA	NA	NA	NA	NA	NA
Phenanthrene			14.1	NA	1.8	NA	NA	NA	NA	NA	NA	NA	NA	NA
Anthracene	3000	600	0.929	NA	<0.40	NA	NA	NA	NA	NA	NA	NA	NA	NA
Fluoranthene	400	80	2.77	NA	0.58	NA	NA	NA	NA	NA	NA	NA	NA	NA
Pyrene	250	50	2.74	NA	0.45	NA	NA	NA	NA	NA	NA	NA	NA	NA
Benzo (a) Anthracene			0.726	NA	<0.38	NA	NA	NA	NA	NA	NA	NA	NA	NA
Chrysene	0.2	0.02	**0.58**	NA	<0.36	NA	NA	NA	NA	NA	NA	NA	NA	NA
Benzo (b) Fluoranthene	0.2	0.02	**0.948**	NA	<0.28	NA	NA	NA	NA	NA	NA	NA	NA	NA
Benzo (k) Fluoranthene			0.528	NA	<0.26	NA	NA	NA	NA	NA	NA	NA	NA	NA
Benzo (a) Pyrene	0.2	0.02	**1.20**	NA	<0.24	NA	NA	NA	NA	NA	NA	NA	NA	NA
Dibenzo (a,h) Anthracene			0.514	NA	<0.34	NA	NA	NA	NA	NA	NA	NA	NA	NA
Benzo (g,h,i) Perylene			0.679	NA	<0.30	NA	NA	NA	NA	NA	NA	NA	NA	NA
Ideno (1,2,3-cd) Pyrene			0.61	NA	<0.28	NA	NA	NA	NA	NA	NA	NA	NA	NA
Inorganics (mg/L)														
Dissolved Iron	0.3	0.15	**20.9**	**1.48**	**23**	NA	NA	NA	**11**	NA	**23**	NA	NA	NA
Dissolved Lead (ug/L)	15	1.5	1.00	NA	NA	NA	NA	NA	NA	NA	NA	NA	NA	NA
Nitrate-Nitrogen	10	2	<0.3	<0.3	0.069	NA	NA	NA	0.066	NA	<0.063	NA	NA	NA
Sulfate	250	125	<5.00	5.77	3.1	NA	NA	NA	2.5	NA	4.8	NA	NA	NA
Field Measurements														
Temperature (°F)			41.24	39.66	63.25	NA	NA	NA	NA	NA	33.81	NA	NA	NA
Conductivity (ms/cm)			1105	1165	1421	NA	NA	NA	NA	NA	525	NA	NA	NA
Dissolved Oxygen (mg/L)			7.51	3.92	2.36	NA	NA	NA	NA	NA	1.05	NA	NA	NA
pH			7.89	7.00	7.66	NA	NA	NA	NA	NA	7.46	NA	NA	NA
Redox Potential (mV)			-89.3	-24.5	-80.4	NA	NA	NA	NA	NA	-224.9	NA	NA	NA

ES = Enforcement Standards
PAL=Preventive Action Limit
NA=Not Analyzed
< = Less Than Listed Detection Limit

Bold	Exceeds Enforcement Standard
Italic	Exceeds Preventive Action Limit

Table 2k
Groundwater Analytical Results Summary
Krist Superior # 2 (Former Pank's APCO)
4202 East Second Street
Superior, Wisconsin

			Piezometer # 1										
			Sample Date										
PARAMETER	ES	PAL	1/25/2001	4/19/2001	7/18/2001	2/6/2002	9/18/2002	12/10/2002	3/17/2003	6/13/2003	9/25/2003	6/30/2004	6/23/2005
GRO (ug/L)			NA	NA	NA	NA	NA	NA	NA	NA	NA	NA	NA
DRO (ug/L)			NA	NA	NA	NA	NA	NA	NA	NA	NA	NA	NA
Detected VOC's (ug/L)													
Benzene	5	0.5	**4,590**	**1,670**	**1,200**	**640**	**450**	**340**	**330**	**240**	**270**	**80**	**69**
Ethylbenzene	700	140	**2,180**	<500	*420*	*170*	*250*	*160*	*290*	*240*	*370*	83	*110*
Toluene	1000	200	82.5	<400	<6.8	3.9	1.9	<1.7	1.1	0.87	1.3	<0.36	1.7
Xylenes (Total)	10000	1000	**10,298**	*2,590*	290	259	83.1	85	151	201.3	242.3	6.9	6.1
Trimethylbenzenes (Total)	480	96	**5,960**	1,591	*284*	*450*	46	64.1	130	187.3	255	12	4.16
MTBE	60	12	<15.0	<300	<4.3	<1.7	<0.43	<1.1	<0.43	1.7	2.7	0.84	0.90
Isopropylbenzene			278	NA	NA	NA	NA	NA	NA	NA	NA	NA	NA
Naphthalene	40	8	**447**	<800	NA	**58**	NA	*20*	*36*	*37*	**50**	3.0	2.4
n-Propylbenzene			<75.0	NA	NA	NA	NA	NA	NA	NA	NA	NA	NA
n-Butylbenzene			502	NA	NA	NA	NA	NA	NA	NA	NA	NA	NA
1,2-Dichloroethane	5	0.5	<75.0	NA	NA	NA	NA	NA	NA	NA	NA	NA	NA
p-Isopropyltoluene			<100	NA	NA	NA	NA	NA	NA	NA	NA	NA	NA
sec-Butylbenzene			227	NA	NA	NA	NA	NA	NA	NA	NA	NA	NA
Detected PAH's (ug/L)													
Napthalene	40	8	**211**	NA	*8.7*	NA	NA	NA	NA	NA	NA	NA	NA
Acenapthylene			<0.15	NA	<0.46	NA	NA	NA	NA	NA	NA	NA	NA
1-Methyl Naphthalene			153	NA	1.9	NA	NA	NA	NA	NA	NA	NA	NA
2-Methyl Naphthalene			404	NA	2.9	NA	NA	NA	NA	NA	NA	NA	NA
Acenapthene			<0.1	NA	0.40	NA	NA	NA	NA	NA	NA	NA	NA
Fluorene	400	80	0.104	NA	0.72	NA	NA	NA	NA	NA	NA	NA	NA
Phenanthrene			13.9	NA	<0.38	NA	NA	NA	NA	NA	NA	NA	NA
Anthracene	3000	600	1.16	NA	<0.40	NA	NA	NA	NA	NA	NA	NA	NA
Fluoranthene	400	80	4.81	NA	<0.56	NA	NA	NA	NA	NA	NA	NA	NA
Pyrene	250	50	3.35	NA	<0.40	NA	NA	NA	NA	NA	NA	NA	NA
Benzo (a) Anthracene			1.03	NA	<0.38	NA	NA	NA	NA	NA	NA	NA	NA
Chrysene	0.2	0.02	**0.696**	NA	<0.36	NA	NA	NA	NA	NA	NA	NA	NA
Benzo (b) Fluoranthene	0.2	0.02	**0.911**	NA	<0.28	NA	NA	NA	NA	NA	NA	NA	NA
Benzo (k) Fluoranthene			0.464	NA	<0.26	NA	NA	NA	NA	NA	NA	NA	NA
Benzo (a) Pyrene	0.2	0.02	**1.12**	NA	<0.24	NA	NA	NA	NA	NA	NA	NA	NA
Dibenzo (a,h) Anthracene			0.412	NA	<0.34	NA	NA	NA	NA	NA	NA	NA	NA
Benzo (g,h,i) Perylene			0.688	NA	<0.30	NA	NA	NA	NA	NA	NA	NA	NA
Ideno (1,2,3-cd) Pyrene			0.526	NA	<0.28	NA	NA	NA	NA	NA	NA	NA	NA
Inorganics (mg/L)													
Dissolved Iron	0.3	0.15	0.07	NA	NA	NA	NA	NA	NA	NA	NA	NA	NA
Dissolved Lead (ug/L)	15	1.5	*3.42*	NA	NA	NA	NA	NA	NA	NA	NA	NA	NA
Nitrate-Nitrogen	10	2	<0.3	NA	NA	NA	NA	NA	NA	NA	NA	NA	NA
Sulfate	250	125	11.3	NA	NA	NA	NA	NA	NA	NA	NA	NA	NA
Field Measurements													
Temperature (°F)			46.79	42.15	58.89	NA	NA	NA	NA	NA	NA	NA	NA
Conductivity (ms/cm)			874	529	544	NA	NA	NA	NA	NA	NA	NA	NA
Dissolved Oxygen (mg/L)			9.26	6.13	4.15	NA	NA	NA	NA	NA	NA	NA	NA
pH			8.09	7.74	8.13	NA	NA	NA	NA	NA	NA	NA	NA
Redox Potential (mV)			47.6	206	34.8	NA	NA	NA	NA	NA	NA	NA	NA

ES = Enforcement Standards
PAL=Preventive Action Limit
NA=Not Analyzed
< = Less Than Listed Detection Limit

Bold	Exceeds Enforcement Standard
Italic	Exceeds Preventive Action Limit

TABLE 1
Geoprobe Soil Analytical Results
Krist Superior # 2 (Former Pank's APCO)
4202 East Second Street
Superior, Wisconsin

			Date-->	*12/28/99*	*12/28/99*	*12/28/99*	*12/28/99*	*12/28/99*	*12/28/99*	*12/28/99*	*12/28/99*	*12/28/99*	*12/28/99*	*12/28/99*	*12/28/99*	*12/28/99*	*12/28/99*	*12/28/99*
			Sample-->	*GP-1*	*GP-1*	*GP-1*	*GP-2*	*GP-2*	*GP-3*	*GP-3*	*GP-4*	*GP-4*	*GP-5*	*GP-5*	*GP-6*	*GP-6*	*GP-7*	*GP-7*
		Sample Depth--(Feet)>		*4-6*	*8-10*	*22-24*	*8-10*	*18-20*	*8-10*	*12-14*	*6-8*	*14-16*	*2-4*	*18-20*	*12-14*	*14-16*	*10-12*	*14-16*
Detected PVOC's (ug/kg)	RCL	Table 1	Table 2															
Benzene	5.5	8,500	1,100	**248,000**	**9,540**	<25	**7,350**	57	<25	<25	<25	<25	<4000	<25	**43.6**	<25	<25	<25
Ethylbenzene	2,900	4,600		**393,000**	**8,770**	<25	**9,570**	82.4	<25	37	<25	<25	**41,400**	<25	44.2	<25	<25	<25
Toluene	1,500	38,000		**1,350,000**	**31,300**	<25	**29,900**	117	<25	53.5	<25	<25	**10,600**	<25	127	<25	<25	<25
Xylenes (Total)	4,100	42,000		**1,935,000**	**46,100**	<50	**52,000**	340.7	<50	43	<50	<50	**498,000**	<50	75.3	<50	<50	<50
Methly tert Butyl Ether	NS			<4170	<400	<25	<400	<25	<25	<25	<25	<25	<4000	<25	<25	<25	<25	<25
1,2,4-Trimethylbenzene	NS	83,000		746,000	22,100	<25	23,800	279	<25	<25	<25	<25	1,020,000	105	<25	<25	<25	<25
1,3,5-Trimethylbenzene	NS	11,000		214,000	55,400	<25	6,140	85.1	<25	<25	<25	<25	291,000	<25	<25	<25	<25	<25
PAH's (ug/kg)																		
Naphthalene	20,000			NA	NA	<1.67	261	<1.7	<1.67	<1.67	<1.67	<1.67	**60,600**	3	<1.67	<1.67	<1.67	<1.65
Acenapthylene	18,000			NA	NA	<1.39	<1.37	<1.42	<1.39	<1.39	<1.39	<1.39	<14.4	<1.48	<1.39	<1.39	<1.39	<1.38
1-Methyl Naphthalene	1,100			NA	NA	<5.15	141	<5.25	<5.15	<5.15	<5.15	<5.15	**50,500**	<5.47	<5.15	<5.15	<5.15	<5.1
2-Methyl Naphthalene	600,000			NA	NA	<5.99	431	<6.1	<5.99	<5.99	<5.99	<5.99	126,000	<6.36	<5.99	<5.99	<5.99	<5.92
Acenaphthene	900,000			NA	NA	<4.04	<3.98	<4.11	<4.04	<4.04	<4.04	<4.04	17,300	<4.29	<4.04	<4.04	<4.04	<3.99
Fluorene	600,000			NA	NA	<3.76	<3.71	<3.83	<3.76	<3.76	<3.76	<3.76	1,600	<3.99	<3.76	<3.76	<3.76	<3.72
Phenanthrene	18,000			NA	NA	<3.06	6.26	<3.12	<3.06	<3.06	<3.06	<3.06	566	<3.25	<3.06	<3.06	<3.06	9.16
Anthracene	5,000,000			NA	NA	<4.46	<4.4	<4.54	<4.46	<4.46	<4.46	<4.46	<46.2	<4.73	<4.46	<4.46	<4.46	<4.41
Fluoranthene	600,000			NA	NA	<3.62	<3.57	<3.69	<3.62	<3.62	<3.62	<3.62	<37.5	<3.85	<3.62	<3.62	<3.62	35.4
Pyrene	500,000			NA	NA	<5.15	<5.08	<5.25	<5.15	<5.15	<5.15	<5.15	<53.4	<5.47	<5.15	<5.15	<5.15	5.48
Benzo (a) Anthracene	88			NA	NA	<1.95	<1.92	<1.99	<1.95	<1.95	<1.95	<1.95	<20.2	<2.07	<1.95	<1.95	<1.95	9.26
Chrysene	8,800			NA	NA	<2.23	<2.2	<2.27	<2.23	<2.23	<2.23	<2.23	60.6	<2.37	<2.23	<2.23	<2.23	9.28
Benzo (b) Fluoranthene	88			NA	NA	<3.34	<3.3	<3.4	<3.34	<3.34	<3.34	<3.34	78.8	<3.55	<3.34	<3.34	<3.34	7.42
Benzo (k) Fluoranthene	880			NA	NA	<3.34	<3.3	<3.4	<3.34	<3.34	<3.34	<3.34	<34.6	<3.55	<3.34	<3.34	<3.34	<3.31
Benzo (a) Pyrene	8.8			NA	NA	<5.71	<5.63	<5.82	<5.71	<5.71	<5.71	<5.71	<59.2	<6.07	<5.71	<5.71	<5.71	<5.65
Dibenzo (a,h) Anthracene	8.8			NA	NA	<4.74	<4.67	<4.82	<4.74	<4.74	<4.74	<4.74	<49.1	<5.03	<4.74	<4.74	<4.74	<4.68
Benzo (g,h,i) Perylene	1,800			NA	NA	<4.46	<4.4	<4.54	<4.46	<4.46	<4.46	<4.46	<46.2	<4.73	<4.46	<4.46	<4.46	<4.41
Indeno (1,2,3-cd) Pyrene	88			NA	NA	<3.9	<3.85	<3.97	<3.9	<3.9	<3.9	<3.9	48.1	<4.14	<3.9	<3.9	<3.9	<3.86
GRO (mg/kg)	250			**13,500**	**416**	<6.96	**338**	<7.09	<7.02	<7.24	<6.67	<7.37	**6,970**	<7.40	<6.78	<7.53	<6.98	<6.89
DRO (mg/kg)	250			NA	NA	<6.96	69.0	<7.09	<7.02	<7.24	<6.67	<7.37	**3,580**	<7.40	<6.78	<7.53	<6.98	<6.89
Lead (mg/kg)	50			NA	NA	4.37	5.05	5.05	4.69	4.20	3.63	6.45	39.1	6.07	5.46	5.18	5.73	5.61

Notes:

NA - Not Analyzed
RCL - NR 720 Soil Residual Contaminant Level
Table 1 - NR 746 Table 1 Value - Indicates free product in soil pores
Table 2 - NR 746 Table 2 Direct Contact Standard
< - Concentration below listed Detection Limit
RCL exceedences are bold **Bold**
Table 1 Exceedances are outline in bold **Bold**
Table 2 Exceedances are Italic ***Italic***

K:\REIPROJ\1600-1699\1600\Reports\Closure #2\[1600Ct1 & 2.xls]geoprobe soil

TABLE 1 (Continued)
Geoprobe Soil Analytical Results
Krist Superior # 2 (Former Pank's APCO)
4202 East Second Street
Superior, Wisconsin

			Date-->	*12/28/99*	*12/28/99*	*12/28/99*	*12/28/99*	*12/28/99*	*12/28/99*	*12/28/99*	*12/28/99*	*12/28/99*
			Sample-->	*GP-8*	*GP-9*	*GP-9*	*GP-9*	*GP-10*	*GP-11*	*GP-11*	*GP-12*	*GP-12*
		Sample Depth--(Feet)>		*8-10*	*10-12*	*6-8*	*10-12*	*6-8*	*6-8*	*14-16*	*4-6*	*14-16*
Detected PVOC's (ug/kg)	RCL	Table 1	Table 2									
Benzene	5.5	8,500	1,100	<25	<25	<25	<25	**21,400**	**9,040**	<25	**2,360**	**710**
Ethylbenzene	2,900	4,600		<25	<25	<25	<25	**31,600**	**24,200**	59.6	1,620	335
Toluene	1,500	38,000		<25	<25	<25	<25	**10,300**	**40,500**	37.1	370	367
Xylenes (Total)	4,100	42,000		<50	<50	<50	<50	**155,600**	**118,900**	220.5	**7,477**	694
Methly tert Butyl Ether	NS			<25	<25	<25	<25	<400	<400	<25	<25	<25
1,2,4-Trimethylbenzene	NS	83,000		<25	<25	<25	<25	71,500	65,900	136	4,470	459
1,3,5-Trimethylbenzene	NS	11,000		<25	<25	<25	<25	1,700	16,600	<25	1,080	99.3
PAH's (ug/kg)												
Naphthalene	20,000			<1.69	<1.69	<1.69	<1.69	404	530	3.7	55.3	13
Acenapthylene	18,000			<1.41	<1.41	<1.41	<1.41	<1.32	<1.3	<1.46	<1.33	<1.4
1-Methyl Naphthalene	1,100			<5.21	<5.21	<5.21	<5.21	311	306	<5.41	23.7	<5.17
2-Methyl Naphthalene	600,000			<6.06	<6.06	<6.06	<6.06	644	812	<6.29	61.7	12.3
Acenaphthene	900,000			<4.08	<4.08	<4.08	<4.08	<3.83	<3.76	<4.24	<3.86	<4.05
Fluorene	600,000			<3.8	<3.8	<3.8	<3.8	<3.56	<3.5	<3.95	<3.59	<3.77
Phenanthrene	18,000			<3.1	<3.1	<3.1	<3.1	21.9	23.3	<3.22	<2.93	<3.07
Anthracene	5,000,000			<4.51	<4.51	<4.51	<4.51	<4.22	<4.15	<4.68	<4.26	<4.47
Fluoranthene	600,000			<3.66	<3.66	<3.66	<3.66	<3.43	<3.37	<3.8	<3.46	<3.63
Pyrene	500,000			<5.21	<5.21	<5.21	<5.21	<4.88	<4.79	<5.41	<4.92	<5.17
Benzo (a) Anthracene	88			<1.97	<1.97	<1.97	<1.97	<1.85	<1.81	<2.05	<1.86	<1.96
Chrysene	8,800			<2.25	<2.25	<2.25	<2.25	<2.11	<2.07	<2.34	<2.13	<2.23
Benzo (b) Fluoranthene	88			<3.38	<3.38	<3.38	<3.38	<3.17	<3.11	<3.51	<3.19	<3.35
Benzo (k) Fluoranthene	880			<3.38	<3.38	<3.38	<3.38	<3.17	<3.11	<3.51	<3.19	<3.35
Benzo (a) Pyrene	8.8			<5.77	<5.77	<5.77	<5.77	<5.41	<5.31	<5.99	<5.45	<5.73
Dibenzo (a,h) Anthracene	8.8			<4.79	<4.79	<4.79	<4.79	<4.49	<4.4	<4.97	<4.52	<4.75
Benzo (g,h,i) Perylene	1,800			<4.51	<4.51	<4.51	<4.51	<4.22	<4.15	<4.68	<4.26	<4.47
Indeno (1,2,3-cd) Pyrene	88			<3.94	<3.94	<3.94	<3.94	<3.69	<3.63	<4.09	<3.72	<3.91
GRO (mg/kg)	100			<7.04	<6.69	<6.69	<6.96	**1330**	**1330**	<7.31	53.7	8.90
DRO (mg/kg)	100			<7.04	<6.69	<6.69	<6.96	230	276	<7.31	8.24	<6.98
Lead (mg/kg)	NS			6.56	5.94	5.41	5.91	5.44	6.19	5.41	5.25	5.67

Notes:

NA - Not Analyzed
RCL - NR 720 Soil Residual Contaminant Level
Table 1 - NR 746 Table 1 Value - Indicates free product in soil pores
Table 2 - NR 746 Table 2 Direct Contact Standard
< - Concentration below listed Detection Limit
RCL exceedences are bold **Bold**
Table 1 Exceedances are outline in bold **Bold**
Table 2 Exceedances are Italic ***Italic***

K:\REIPROJ\1600-1699\1600\Reports\Closure #2\[1600Ct1 & 2.xls]geoprobe soil (2)

TABLE 1 (Continued)
Geoprobe Soil Analytical Results
Krist Superior # 2 (Former Pank's APCO)
4202 East Second Street
Superior, Wisconsin

			Date-->	*4/11/00*	*4/11/00*	*4/11/00*	*4/11/00*	*4/11/00*	*4/11/00*	*4/11/00*	*4/11/00*	*4/11/00*	*4/11/00*	*4/11/00*	*4/11/00*	*4/11/00*	*4/11/00*
			Sample-->	*GP-13*	*GP-13*	*GP-13*	*GP-14*	*GP-14*	*GP-15*	*GP-15*	*GP-15*	*GP-16*	*GP-16*	*GP-17*	*GP-17*	*GP-18*	*GP-18*
		Sample Depth--(Feet)>		*4-6*	*12-14*	*22-24*	*8-10*	*14-16*	*2-4*	*16-18*	*26-28*	*4-6*	*18-20*	*4-6*	*18-20*	*8-10*	*18-20*
Detected PVOC's (ug/kg)	RCL	Table 1	Table 2														
Benzene	5.5	8,500	1,100	<100	<25	<25	<25	<25	*1,490*	<25	<25	**4,690**	<25	<25	<25	<25	<25
Ethylbenzene	2,900	4,600		819	<25	169	<25	<25	**8,960**	<25	<25	**11,700**	<25	<25	<25	<25	<25
Toluene	1,500	38,000		<100	<25	<25	<25	<25	**3,600**	<25	<25	**29,400**	<25	<25	<25	<25	<25
Xylenes (Total)	4,100	42,000		**9,900**	<50	838.1	<50	<50	**128,400**	<50	37.3	**63,200**	<50	<50	<50	<50	<50
Methly tert Butyl Ether	NS			<100	<25	<25	<25	<25	<1000	<25	<25	<1000	<25	<25	<25	<25	<25
1,2,4-Trimethylbenzene	NS	83,000		21,600	<25	816	<25	<25	**84,100**	<25	<25	28,500	<25	<25	<25	<25	<25
1,3,5-Trimethylbenzene	NS	11,000		8,820	<25	384	<25	<25	**29,500**	<25	<25	8,600	<25	<25	<25	<25	<25
PAH's (ug/kg)																	
Naphthalene	20,000			NA	NA	NA	NA	NA	1670	<5.95	<5.69	NA	NA	NA	NA	NA	NA
Acenapthylene	18,000			NA	NA	NA	NA	NA	<4.78	<6.41	<6.12	NA	NA	NA	NA	NA	NA
1-Methyl Naphthalene	1,100			NA	NA	NA	NA	NA	**2870**	<4.43	<4.23	NA	NA	NA	NA	NA	NA
2-Methyl Naphthalene	600,000			NA	NA	NA	NA	NA	5520	<3.51	<3.35	NA	NA	NA	NA	NA	NA
Acenaphthene	900,000			NA	NA	NA	NA	NA	33.1	<9.47	<9.04	NA	NA	NA	NA	NA	NA
Fluorene	600,000			NA	NA	NA	NA	NA	205	<5.34	<5.1	NA	NA	NA	NA	NA	NA
Phenanthrene	18,000			NA	NA	NA	NA	NA	758	<2.44	<2.33	NA	NA	NA	NA	NA	NA
Anthracene	5,000,000			NA	NA	NA	NA	NA	122	<4.43	<4.23	NA	NA	NA	NA	NA	NA
Fluoranthene	600,000			NA	NA	NA	NA	NA	1130	<3.97	<3.79	NA	NA	NA	NA	NA	NA
Pyrene	500,000			NA	NA	NA	NA	NA	126	<4.73	<4.52	NA	NA	NA	NA	NA	NA
Benzo (a) Anthracene	88			NA	NA	NA	NA	NA	<2.84	<3.82	<3.64	NA	NA	NA	NA	NA	NA
Chrysene	8,800			NA	NA	NA	NA	NA	<2.28	<3.05	<2.92	NA	NA	NA	NA	NA	NA
Benzo (b) Fluoranthene	88			NA	NA	NA	NA	NA	29	<1.68	<1.6	NA	NA	NA	NA	NA	NA
Benzo (k) Fluoranthene	880			NA	NA	NA	NA	NA	16.7	<1.83	<1.75	NA	NA	NA	NA	NA	NA
Benzo (a) Pyrene	8.8			NA	NA	NA	NA	NA	<2.84	<3.51	<3.35	NA	NA	NA	NA	NA	NA
Dibenzo (a,h) Anthracene	8.8			NA	NA	NA	NA	NA	**14.9**	<2.14	<2.04	NA	NA	NA	NA	NA	NA
Benzo (g,h,i) Perylene	1,800			NA	NA	NA	NA	NA	13	<1.53	<1.46	NA	NA	NA	NA	NA	NA
Indeno (1,2,3-cd) Pyrene	88			NA	NA	NA	NA	NA	**91.1**	<2.6	<2.48	NA	NA	NA	NA	NA	NA
GRO (mg/kg)	100			180	<7.34	10.4	<7.14	<6.67	**771**	<7.63	<7.29	**387**	7.43	<6.61	<7.09	<6.98	<6.88
DRO (mg/kg)	100			NA	NA	NA	NA	NA	**787**	<7.63	<7.29	NA	NA	NA	NA	NA	NA
Lead (mg/kg)	NS			5.76	6.93	5.98	6.50	5.17	2.31	5.89	5.77	6.36	6.30	NA	NA	NA	NA

Notes:

NA - Not Analyzed
RCL - NR 720 Soil Residual Contaminant Level
Table 1 - NR 746 Table 1 Value - Indicates free product in soil pores
Table 2 - NR 746 Table 2 Direct Contact Standard
< - Concentration below listed Detection Limit
RCL exceedences are bold — **Bold**
Table 1 Exceedances are outline in bold — **Bold**
Table 2 Exceedances are Italic — ***Italic***

K:\REIPROJ\1600-1699\1600\Reports\Closure #2\[1600Ct1 & 2.xls]geoprobe soil (2)

Table 1a
Monitoring Well Soil Analytical Results
Krist Superior # 2 (Former Pank's APCO)
4202 East Second Street
Superior, Wisconsin

			Date-->	2/21/00	2/21/00	2/21/00	2/22/00	2/22/00	2/22/00	2/22/00	2/22/00	2/22/00	2/22/00	6/5/00	6/5/00	1/4/01	1/4/01	1/4/01	1/5/01	1/5/01	1/5/01
			Sample-->	MW-1	MW-2	MW-2	B-1	B-1	B-2	MW-3	MW-3	MW-4	MW-4	B-3	B-3	MW-5R	MW-5R	MW-9	PZ-1	PZ-1	PZ-1
		Sample Depth--(Feet)>		20-22	7.5-9.5	12.5-14.5	7.5-9.5	12.5-14.5	7.5-9.5	7.5-9.5	12.5-14.5	5-7	12.5-14.5	7.5-9.5	12.5-14.5	7.5-9.5	12.5-14.5	2.5-4.5	7.5-9.5	12.5-14.5	25-27
Detected PVOC's (ug/kg)	RCL	Table 1	Table 2																		
Benzene	5.5	8,500	1,100	**115,000**	<25	<25	<25	<25	**9,140**	<25	<25	**7,540**	**6,520**	<25	<25	<25	<25	**635**	**2,290**	<25	<25
Ethylbenzene	2,900	4,600		**143,000**	<25	<25	<25	<25	**16,500**	<25	<25	**22,300**	**8,050**	<25	<25	<25	<25	2,420	**9,380**	<25	<25
Toluene	1,500	38,000		**479,000**	<25	<25	<25	<25	**48,400**	<25	<25	**70,600**	**32,800**	<25	<25	<25	<25	**9,250**	<25	<25	<25
Xylenes (Total)	4,100	42,000		**753,000**	<25	<25	<25	<25	**91,000**	<25	<25	**121,200**	**46,500**	<25	<25	<25	<25	**27,240**	1,250	41.9	<25
Methly tert Butyl Ether	NS			<25	<25	<25	<25	<25	<400	<25	<25	<400	<400	<25	<25	<25	<25	<100	<25	<25	<25
1,2,4-Trimethylbenzene	NS	83,000		426,000	<25	<25	<25	<25	45,100	<25	<25	59,900	20,400	<25	<25	<25	<25	12,800	1,340	<25	<25
1,3,5-Trimethylbenzene	NS	11,000		116,000	<25	<25	<25	<25	7,540	<25	<25	14,800	4,590	<25	<25	<25	<25	4,440	155	<25	<25
PAH's (ug/kg)																					
Naphthalene	20,000			<5.59	<5.33	<5.32	<5.10	<5.69	356	<5.42	<5.92	343	161	NA	NA	NA	NA	NA	<8.96	NA	NA
Acenapthylene	18,000			<6.02	<5.74	<5.73	<5.5	<6.12	<5.73	<5.83	<6.37	<5.45	<5.84	NA	NA	NA	NA	NA	<6.07	NA	NA
1-Methyl Naphthalene	1,100			6.93	<3.96	<3.96	<3.8	<4.23	184	<4.03	<4.4	310	75.7	NA	NA	NA	NA	NA	<4.19	NA	NA
2-Methyl Naphthalene	600,000			12.9	<3.14	<3.14	<4.44	<3.35	550	<3.19	<3.49	770	213	NA	NA	NA	NA	NA	<3.61	NA	NA
Acenaphthene	900,000			<8.88	<8.47	<8.46	<8.12	<9.04	43.4	<8.61	<9.41	<8.05	8.62	NA	NA	NA	NA	NA	5.17	NA	NA
Fluorene	600,000			<5.01	<4.78	<4.77	<4.58	<5.1	6.79	<4.86	<5.31	9.39	4.87	NA	NA	NA	NA	NA	1.98	NA	NA
Phenanthrene	18,000			3.5	<2.19	<2.18	2.4	<2.33	<2.18	<2.22	3.41	14.5	<2.23	NA	NA	NA	NA	NA	2.49	NA	NA
Anthracene	5,000,000			<41.5	<3.96	<3.96	<3.8	<4.23	<3.96	<4.03	<4.4	<3.77	<4.03	NA	NA	NA	NA	NA	<1.45	NA	NA
Fluoranthene	600,000			3.72	<3.55	<3.55	<3.4	<3.79	<3.55	<3.61	<3.95	<3.38	<3.62	NA	NA	NA	NA	NA	<2.89	NA	NA
Pyrene	500,000			<4.44	<4.23	<4.23	<4.06	<4.52	<4.23	<4.31	<4.7	<4.03	<4.31	NA	NA	NA	NA	NA	<2.02	NA	NA
Benzo (a) Anthracene	88			<3.58	<3.42	<3.41	<3.27	<3.64	<3.41	<3.47	<3.79	<3.25	<3.48	NA	NA	NA	NA	NA	<3.76	NA	NA
Chrysene	8,800			<2.87	<2.73	<2.73	<2.62	<2.92	<2.73	<2.78	<3.03	<2.6	<2.78	NA	NA	NA	NA	NA	<5.06	NA	NA
Benzo (b) Fluoranthene	88			<1.58	<1.5	<1.5	<1.44	<1.6	<1.5	<1.53	<1.67	<1.43	<1.53	NA	NA	NA	NA	NA	<2.46	NA	NA
Benzo (k) Fluoranthene	880			<1.72	<1.64	<1.64	<1.57	<1.75	<1.64	<1.67	<1.82	<1.56	<1.67	NA	NA	NA	NA	NA	16.9	NA	NA
Benzo (a) Pyrene	8.8			<3.3	<3.14	6.04	<3.27	<3.35	<3.14	<3.19	5.19	<2.99	<3.2	NA	NA	NA	NA	NA	**19.1**	NA	NA
Dibenzo (a,h) Anthracene	8.8			<2.01	<1.91	<1.91	<1.83	<2.04	<1.91	<1.94	<2.12	<1.82	<1.95	NA	NA	NA	NA	NA	**22.5**	NA	NA
Benzo (g,h,i) Perylene	1,800			<1.43	<1.37	<1.36	<1.31	<1.46	3.6	<1.39	<1.52	<1.3	<1.39	NA	NA	NA	NA	NA	2.79	NA	NA
Indeno (1,2,3-cd) Pyrene	88			<2.44	<2.32	<2.32	<2.23	<2.48	<2.32	<2.36	<2.58	<2.21	<2.36	NA	NA	NA	NA	NA	4.48	NA	NA
GRO (mg/kg)	100			<7.16	<6.83	<6.82	<6.54	<7.29	**966**	<6.94	<7.59	**1080**	**275**	7.46	<7.00	<6.57	<7.50	<7.50	11.7	<7.54	<7.50
DRO (mg/kg)	100			<7.16	<6.83	<6.82	<6.54	<7.29	64.5	<6.94	<7.59	129	23.4	NA	NA	NA	NA	NA	8.24	<7.54	<7.50
Lead (mg/kg)	50			6.29	5.19	5.08	5.13	6.95	4.86	5.08	6.62	6.48	6.5	NA	NA	NA	NA	NA	NA	NA	NA

Notes:

NA - Not Analyzed
RCL - NR 720 Soil Residual Contaminant Level
Table 1 - NR 746 Table 1 Value - Indicates free product in soil pores
Table 2 - NR 746 Table 2 Direct Contact Standard
< - Concentration below listed Detection Limit
RCL exceedences are bold
Table 1 Exceedances are outline in bold
Table 2 Exceedances are Italic

Bold
Bold
Italic

K:\REIPROJ\1600-1699\1600\Reports\Closure #2\[1600C11 & 2.xls]geoprobe soil (2)

Table 4
Summary of Soil Performance Testing
Krist Superior # 2 (Former Pank's APCO)
4202 East 2nd Street
Superior, WI

GP1, 4-6	State of Wisconsin Default Values			GP1, 4-6		GP1, 8-10		GP2, 8-10		SSRCL-PAL	SSRCL-ES
Parameter	RCL	ES	PAL	PVOC Conc.	SPLP Conc.	PVOC Conc.	SPLP Conc.	PVOC Conc.	SPLP Conc.	95% LCL	95% LCL
Units	µg/kg	µg/l	µg/l	µg/kg	µg/l	µg/kg	µg/l	µg/kg	µg/l	µg/kg	µg/kg
Benzene	5.5	5	0.5	248,000	784	9,540	21	7,350	226	524	5,242
Toluene	1,500	343	68.6	1,350,000	7,220	31,300	81	29,900	1,120.0	7,012	35,058
Ethylbenzene	2,900	700	140	393,000	1,810	8,770	36	9,570	526	10,756	53,779
Xylenes (mixed isomers)	4,100	620	124	1,935,000	12,560	46,100	224	52,000	2,985	8,051	40,255
Methyl tert-Butyl Ether (MTBE)	NA	60	12	N/A	N/A	N/A	N/A	N/A	N/A	1,617	8,084
1,2,4-Trimethylbenzene	NA	480	96	746,000	2,670	22,100	149	23,800	1,660	5,931	29,653
1,3,5-Trimethylbenzene	NA	480	96	214,000	711	5,540	39	6,140	452	5,761	28,803

Notes:

Equation for calculating SSRCL-PAL was taken from "Interim Guidance on the Use of Leaching Tests for Unsaturated Contaminated Soils to Determine Groundwater Contamination Potential", WDNR, March 1997, Method B, Page 6.

Equation for statistical analysis was taken from "Theory and Problems of Statistics 2/ed, Murray R. Spiegel, 1992)

Data was assumed to be normally distributed.

NA = Not Applicable

X = Not Detected

All PVOC Concentration "non detect" results assumed to equal ½ method detection limit (MDL).

All SPLP - PVOC Concentration "non detect" results assumed to equal ½ Limit of Quantitation (LOQ).

K:\REIPROJ\1600-1699\1600\Reports\Closure #2\[1600Ct4.xls]Outpu

REI
CIVIL & ENVIRONMENTAL ENGINEERING, SURVEYING

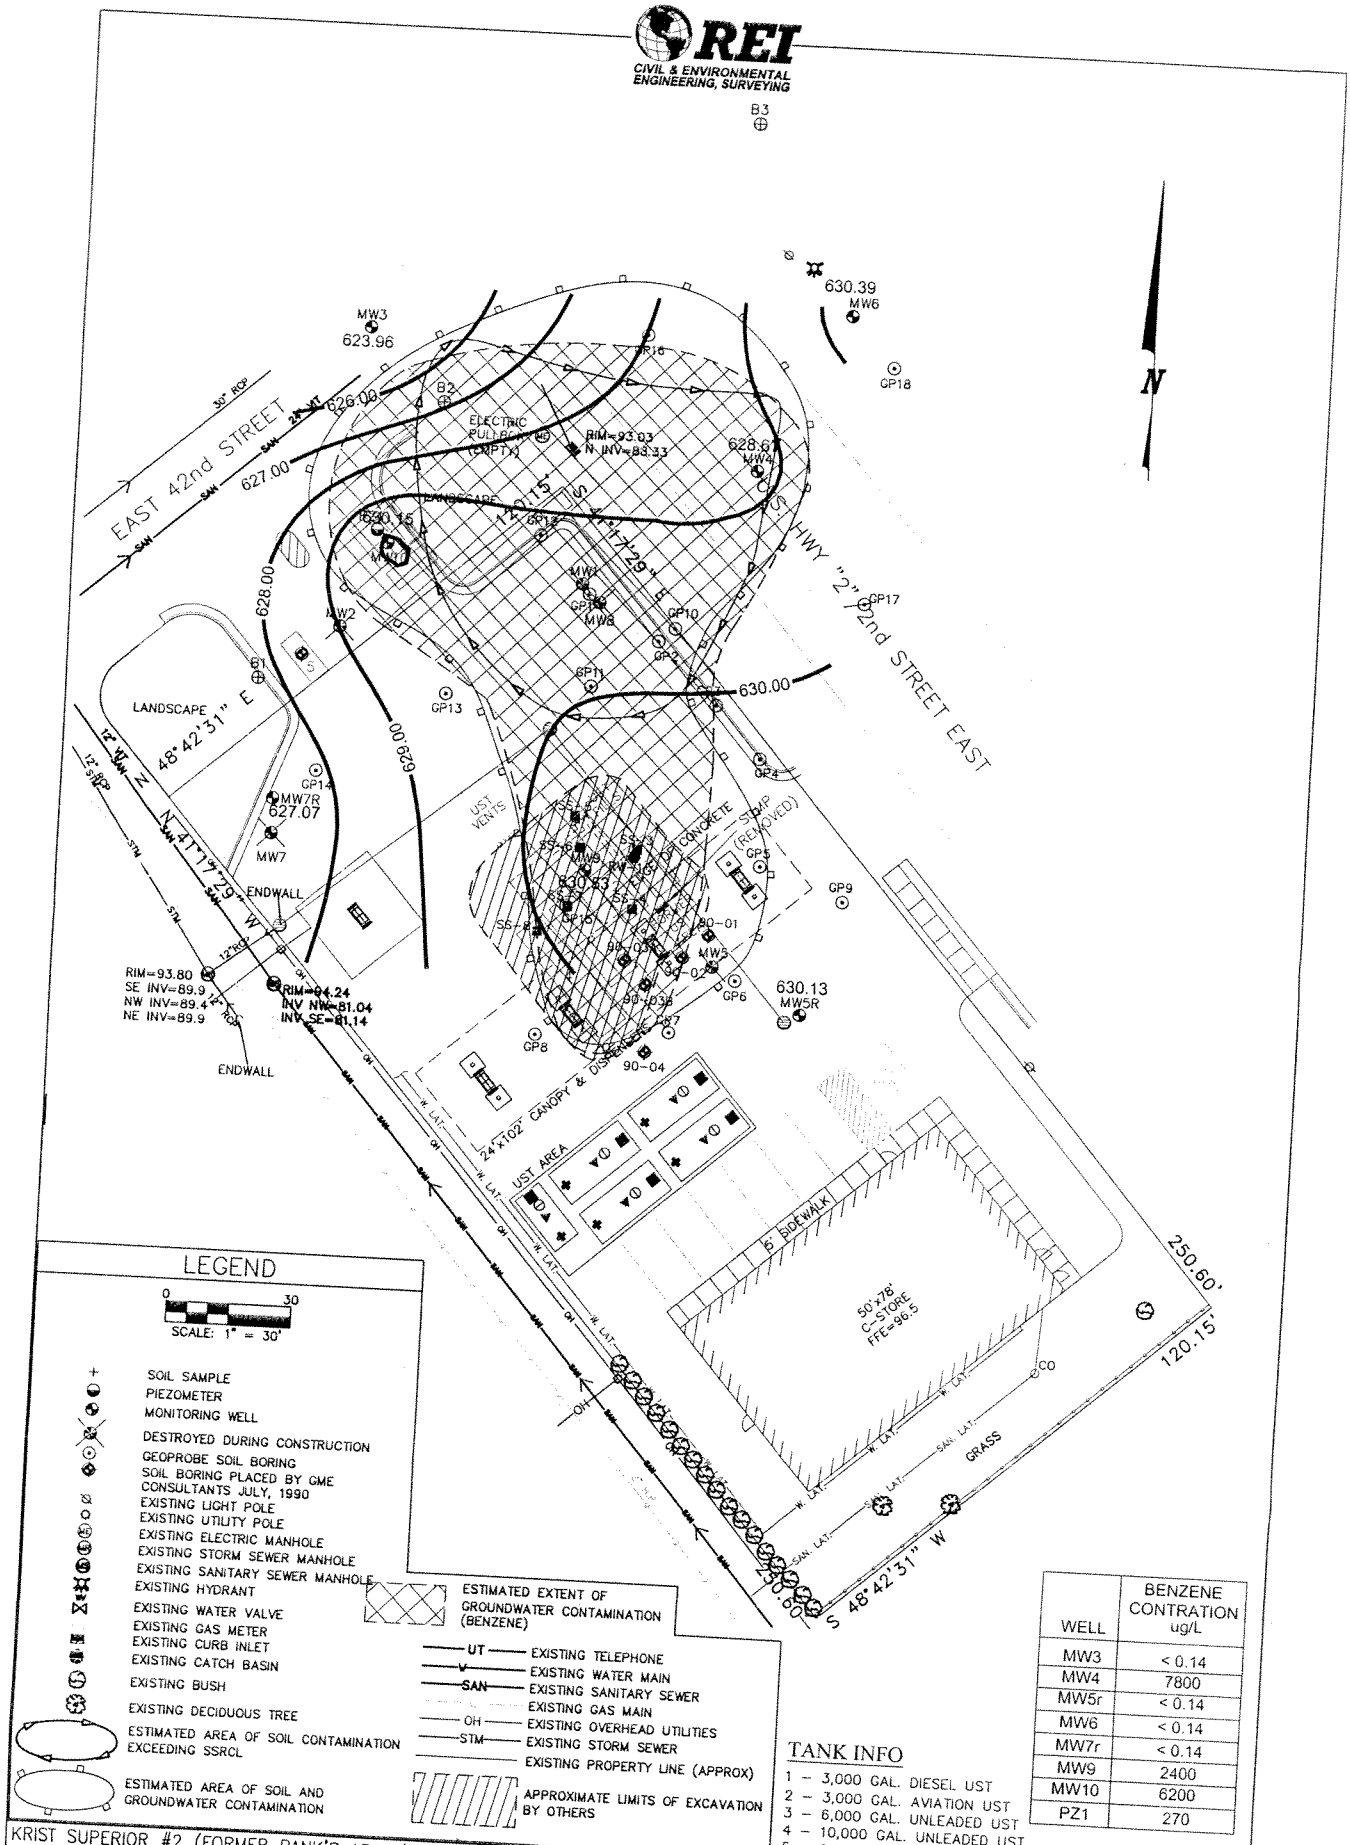

WELL	BENZENE CONTRATION ug/L
MW3	< 0.14
MW4	7800
MW5r	< 0.14
MW6	< 0.14
MW7r	< 0.14
MW9	2400
MW10	6200
PZ1	270

TANK INFO

1 – 3,000 GAL. DIESEL UST
2 – 3,000 GAL. AVIATION UST
3 – 6,000 GAL. UNLEADED UST
4 – 10,000 GAL. UNLEADED UST
5 – 2,000 GAL. WASTE OIL UST

KRIST SUPERIOR #2 (FORMER PANK'S APCO/ALLOUEZ LUBE & WASH)
4202 EAST SECOND STREET
SUPERIOR, WISCONSIN

FIGURE 5A : GROUNDWATER CONTOURS & ESTIMATED EXTENT OF GROUNDWATER CONTAMINATION (BENZENE) (3/25/04)

PROJECT No.	PREPARED BY:	DATE:
1600	TAW/TJR	10/6/04

Table 3
Monitoring Well Information
and Groundwater Elevation
Krist Superior #2
Superior, Wisconsin

	MW-1	MW-2	MW-3	MW-4	MW-5	MW-5R	MW-6	MW-7	MW-7R	MW-8	MW-9	MW-10	PZ-1
Ground Surface Elevation	633.62	633.89	632.50	632.87	633.76	633.96	633.14	633.50	633.41	633.62	633.65	633.19	633.15
Top of Casing Elevation	633.01	633.45	632.20	632.50	633.32	633.52	632.69	633.20	633.10	633.41	633.32	632.81	632.91
Top of Screen Elevation	612.92	621.79	622.26	622.79	623.73	628.99	623.19	623.73	628.85	623.73	630.69	628.67	603.17
Bottom of Screen Elevation	602.92	611.79	612.26	612.79	613.73	618.99	613.19	613.73	618.85	613.73	620.69	618.67	598.17

Depth to Water (feet)

2/29/2000	Dry	Dry	Dry	Dry	Dry	NI	NI	NI	NI	NI	NI	NI	NI
4/12/2000	17.00	2.47	14.96	16.97	3.21	NI	NI	NI	NI	NI	NI	NI	NI
6/27/2000	3.35	0.37	7.68	10.92	1.07	NI	9.63	16.67	NI	13.39	NI	NI	NI
7/17/2000	3.40	1.86	11.05	12.16	1.19	NI	6.40	13.00	NI	11.10	NI	NI	NI
1/5/2001	Abandoned	Abandoned	7.39	5.67	Abandoned	Dry	2.36	Abandoned	Dry	Abandoned	3.93	NM	NM
1/25/2001	Abandoned	Abandoned	7.76	8.59	Abandoned	10.60	3.66	Abandoned	12.23	Abandoned	4.14	3.27	4.41
4/18/2001	Abandoned	Abandoned	9.06	4.48	Abandoned	NM	1.72	Abandoned	6.72	Abandoned	2.36	1.01	5.29
7/18/2001	Abandoned	Abandoned	6.64	2.44	Abandoned	4.17	2.64	Abandoned	5.27	Abandoned	2.64	1.84	3.36
2/6/2002	Abandoned	Abandoned	7.46	2.67	Abandoned	NM	3.06	Abandoned	NM	Abandoned	3.82	3.10	21.35
9/16/2002	Abandoned	Abandoned	5.25	1.97	Abandoned	3.11	1.92	Abandoned	4.94	Abandoned	3.76	1.61	2.97
12/10/2002	Abandoned	Abandoned	NM	3.14	Abandoned	NM	NM	Abandoned	NM	Abandoned	3.47	2.46	3.57
3/17/2003	Abandoned	Abandoned	NM	5.86	Abandoned	NM	NM	Abandoned	NM	Abandoned	4.99	2.72	5.05
6/13/2003	Abandoned	Abandoned	6.20	2.58	Abandoned	3.13	2.30	Abandoned	5.37	Abandoned	2.56	1.58	3.78
9/25/2003	Abandoned	Abandoned	NM	2.65	Abandoned	NM	NM	Abandoned	NM	Abandoned	2.73	2.15	3.15
3/25/2004	Abandoned	Abandoned	8.24	3.83	Abandoned	3.39	2.30	Abandoned	6.03	Abandoned	2.79	2.66	Frozen
6/29/2004	Abandoned	Abandoned	5.18	2.56	Abandoned	3.05	2.15	Abandoned	5.28	Abandoned	2.67	1.96	2.68
3/22/2005	Abandoned	Abandoned	7.26	4.09	Abandoned	3.20	NM	Abandoned	Frozen	Abandoned	Frozen	3.20	Frozen
6/23/2005	Abandoned	Abandoned	4.70	2.20	Abandoned	2.81	NM	Abandoned	4.93	Abandoned	2.38	1.33	2.28

Groundwater Elevation

2/29/2000	Dry	Dry	Dry	Dry	Dry	NI	NI	NI	NI	NI	NI	NI	NI
4/12/2000	616.01	630.98	617.24	615.53	630.11	NI	NI	NI	NI	NI	NI	NI	NI
6/27/2000	629.66	633.08	624.52	621.58	632.25	NI	623.06	616.53	NI	620.02	NI	NI	NI
7/17/2000	629.61	631.59	621.15	620.34	632.13	NI	626.29	620.20	NI	622.31	NI	NI	NI
1/5/2001	Abandoned	Abandoned	624.81	626.83	Abandoned	Dry	630.33	Abandoned	Dry	Abandoned	629.39	NM	NM
1/25/2001	Abandoned	Abandoned	624.44	623.91	Abandoned	622.92	629.03	Abandoned	620.87	Abandoned	629.18	629.54	629.54
4/18/2001	Abandoned	Abandoned	623.14	628.02	Abandoned	NM	630.97	Abandoned	626.38	Abandoned	630.96	631.80	627.62
7/18/2001	Abandoned	Abandoned	625.56	630.06	Abandoned	629.35	630.05	Abandoned	627.83	Abandoned	630.68	630.97	629.55
2/6/2002	Abandoned	Abandoned	624.74	629.83	Abandoned	NM	629.63	Abandoned	NM	Abandoned	629.50	629.71	611.56
9/16/2002	Abandoned	Abandoned	626.95	630.53	Abandoned	630.41	630.77	Abandoned	628.16	Abandoned	629.56	631.20	629.94
12/10/2002	Abandoned	Abandoned	NM	629.36	Abandoned	NM	NM	Abandoned	NM	Abandoned	629.85	630.35	629.34
3/17/2003	Abandoned	Abandoned	NM	626.64	Abandoned	NM	NM	Abandoned	NM	Abandoned	628.33	630.09	627.86
6/13/2003	Abandoned	Abandoned	626.00	629.92	Abandoned	630.39	630.39	Abandoned	627.73	Abandoned	630.76	631.23	629.13
9/25/2003	Abandoned	Abandoned	NM	629.85	Abandoned	NM	NM	Abandoned	NM	Abandoned	630.59	630.66	629.76
3/25/2004	Abandoned	Abandoned	623.96	628.67	Abandoned	630.13	630.39	Abandoned	627.07	Abandoned	630.53	630.15	Frozen
6/30/2004	Abandoned	Abandoned	627.02	629.94	Abandoned	630.47	630.54	Abandoned	627.82	Abandoned	630.65	630.85	630.23
3/22/2005	Abandoned	Abandoned	624.94	628.41	Abandoned	630.32	NM	Abandoned	Frozen	Abandoned	Frozen	629.61	Frozen
6/23/2005	Abandoned	Abandoned	627.50	630.30	Abandoned	630.71	NM	Abandoned	628.17	Abandoned	630.94	631.48	630.63

NM = Not Measured
NI = Not Installed
[ ] =Elevation Above Top of Screen

J:\DRAFTING\1600KRST\1600GW_032504.DWG

REI
CIVIL & ENVIRONMENTAL ENGINEERING, SURVEYING

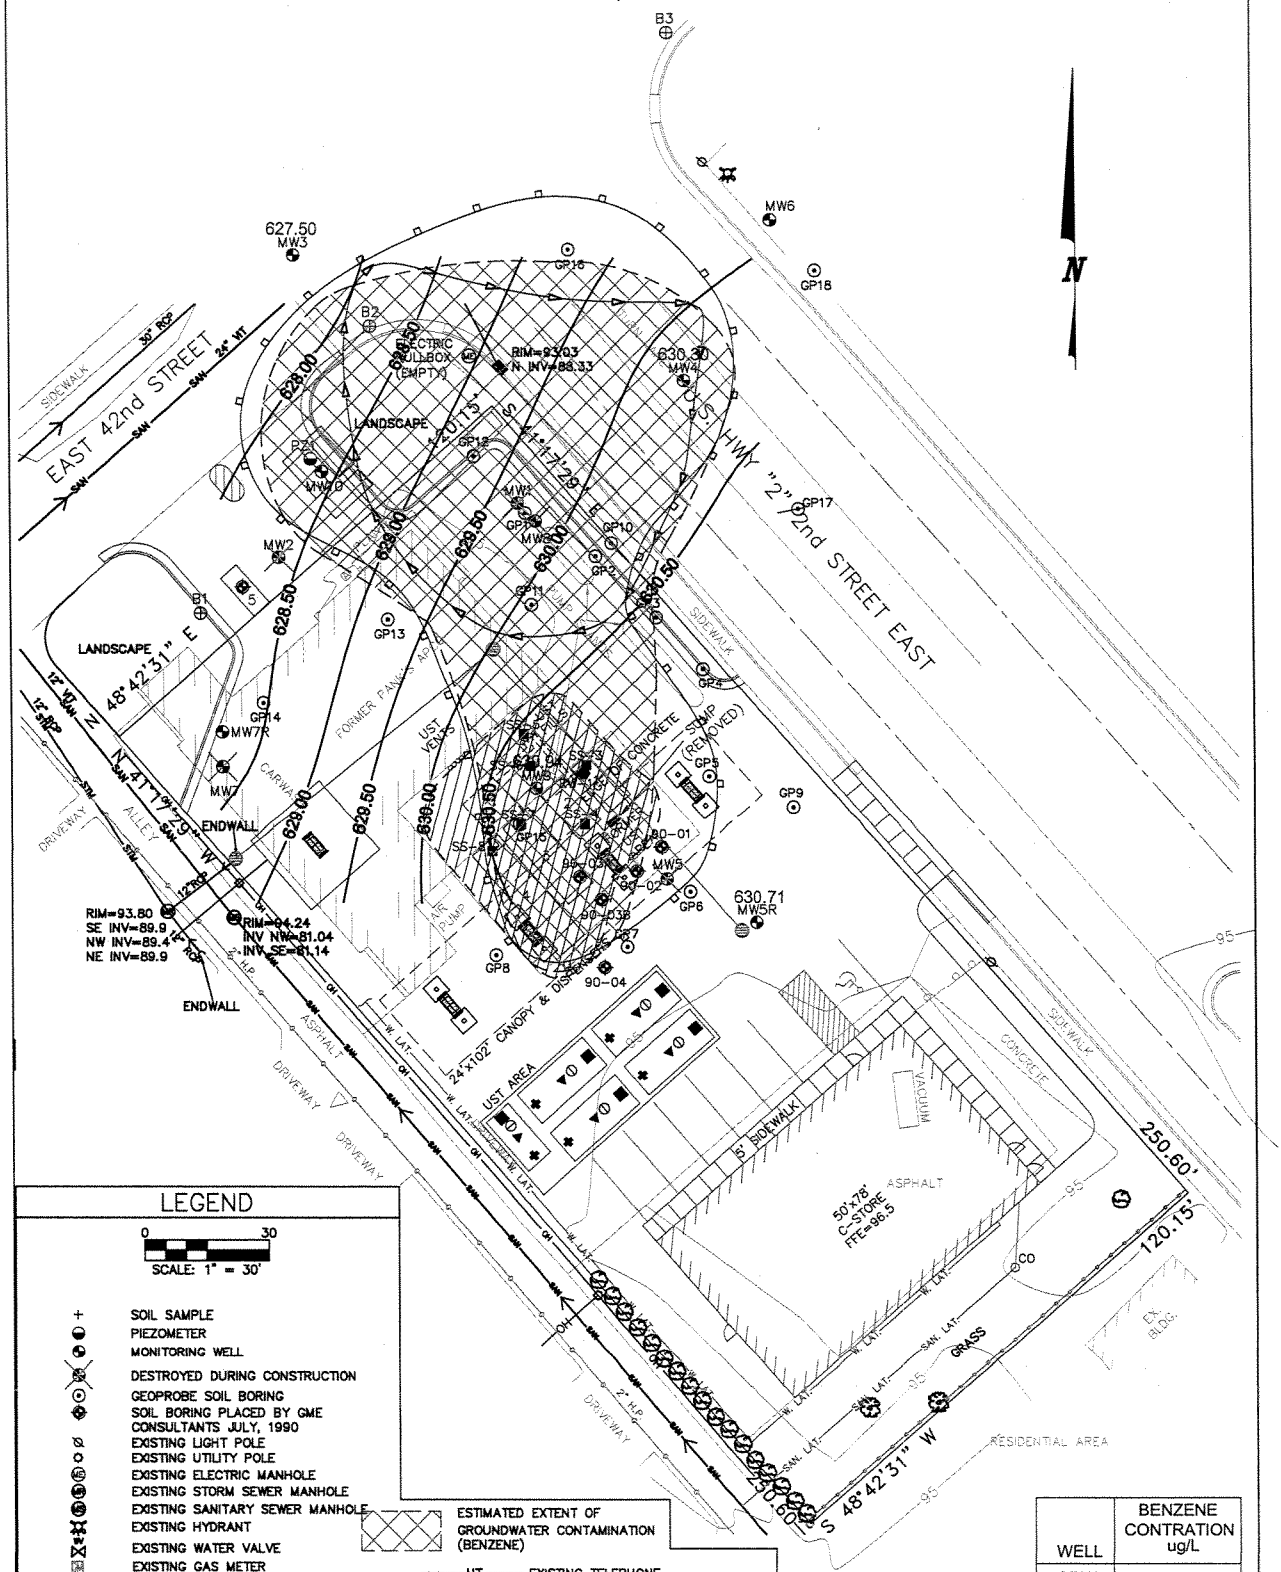

LEGEND

0 30
SCALE: 1" = 30'

- SOIL SAMPLE
- PIEZOMETER
- MONITORING WELL
- DESTROYED DURING CONSTRUCTION
- GEOPROBE SOIL BORING
- SOIL BORING PLACED BY GME CONSULTANTS JULY, 1990
- EXISTING LIGHT POLE
- EXISTING UTILITY POLE
- EXISTING ELECTRIC MANHOLE
- EXISTING STORM SEWER MANHOLE
- EXISTING SANITARY SEWER MANHOLE
- EXISTING HYDRANT
- EXISTING WATER VALVE
- EXISTING GAS METER
- EXISTING CURB INLET
- EXISTING CATCH BASIN
- EXISTING BUSH
- EXISTING DECIDUOUS TREE
- ESTIMATED AREA OF SOIL CONTAMINATION EXCEEDING SSRCL
- ESTIMATED AREA OF SOIL AND GROUNDWATER CONTAMINATION
- ESTIMATED EXTENT OF GROUNDWATER CONTAMINATION (BENZENE)
- UT — EXISTING TELEPHONE
- W — EXISTING WATER MAIN
- SAN — EXISTING SANITARY SEWER
- G — EXISTING GAS MAIN
- OH — EXISTING OVERHEAD UTILITIES
- STM — EXISTING STORM SEWER
- EXISTING PROPERTY LINE (APPROX)
- APPROXIMATE LIMITS OF EXCAVATION BY OTHERS

WELL	BENZENE CONTRATION ug/L
MW4	7000
MW9	1800
MW10	4800
PZ1	69

TANK INFO

1 – 3,000 GAL. DIESEL UST
2 – 3,000 GAL. AVIATION UST
3 – 6,000 GAL. UNLEADED UST
4 – 10,000 GAL. UNLEADED UST
5 – 2,000 GAL. WASTE OIL UST

KRIST SUPERIOR #2 (FORMER PANK'S APCO/ALLOUEZ LUBE & WASH)
4202 EAST SECOND STREET
SUPERIOR, WISCONSIN

FIGURE 5 : GROUNDWATER CONTOURS & ESTIMATED EXTENT OF GROUNDWATER CONTAMINATION (BENZENE) (6/23/05)

PROJECT No.	PREPARED BY:	DATE:
1600	TAW/TJR	10/6/04

REI
CIVIL & ENVIRONMENTAL ENGINEERING, SURVEYING

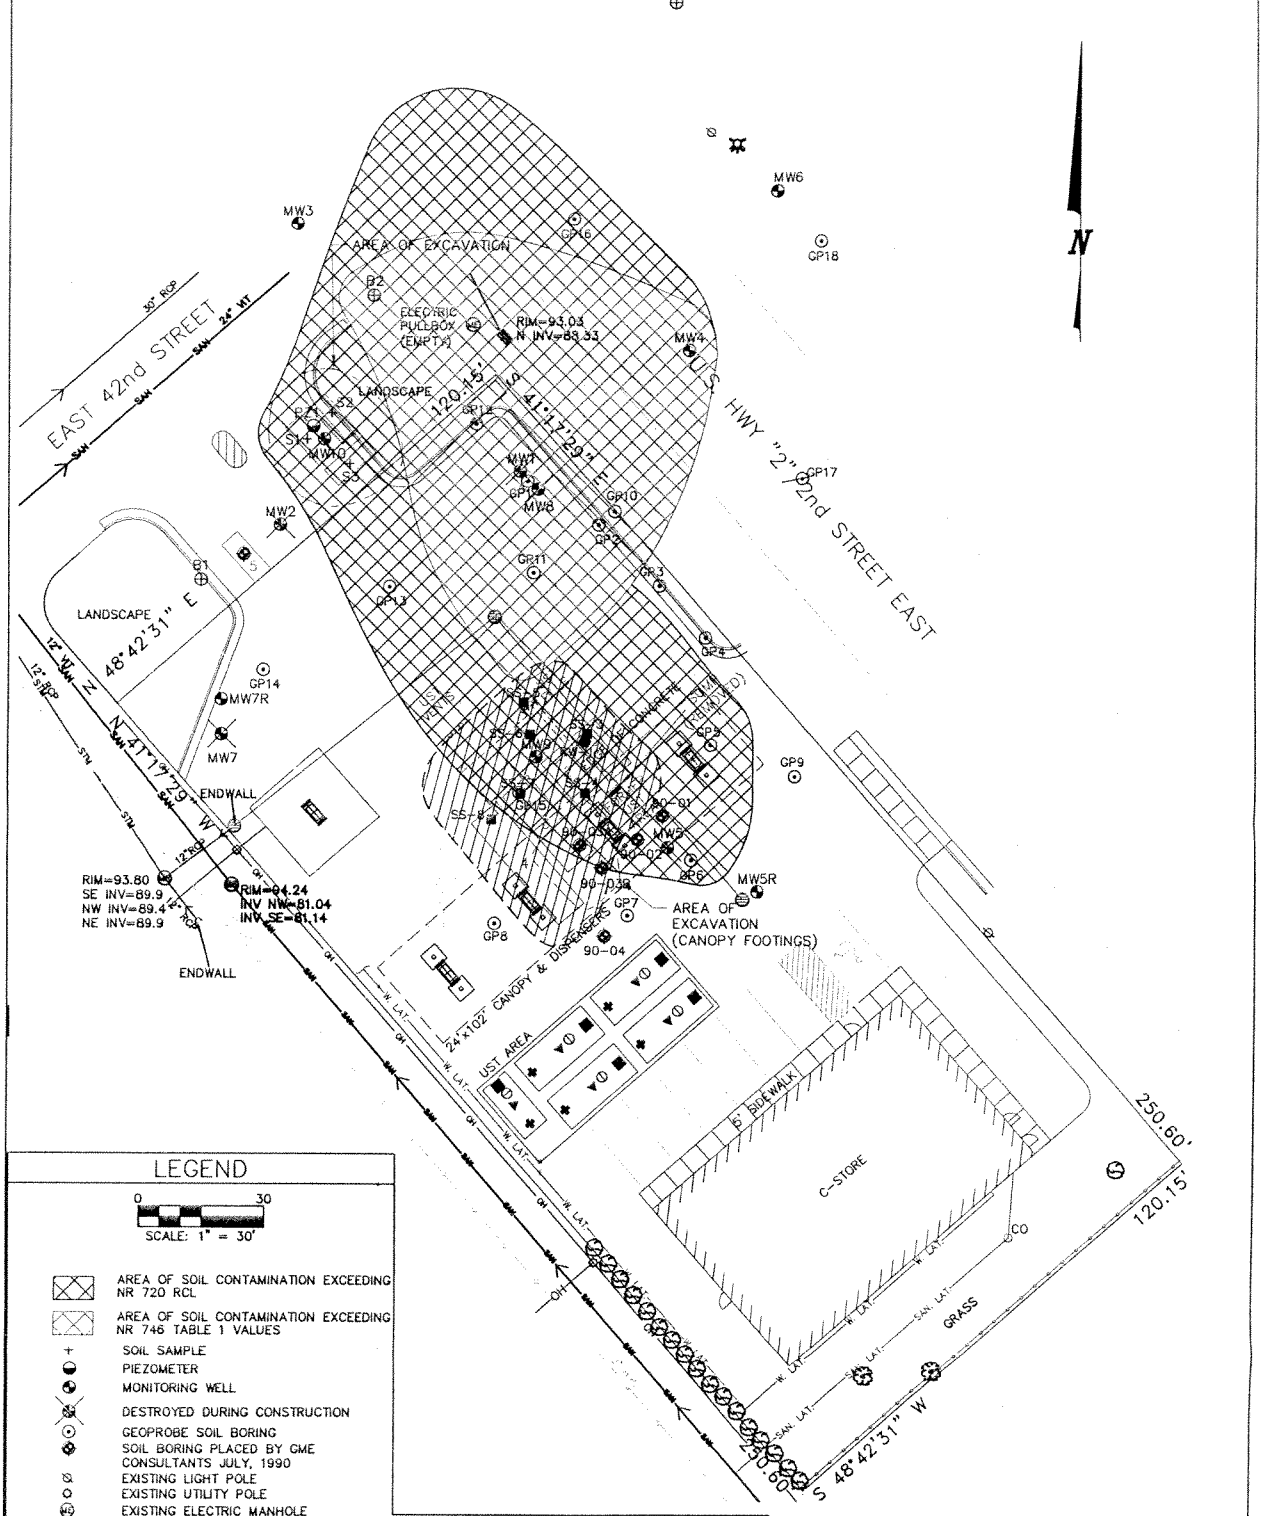

LEGEND

0 30
SCALE: 1" = 30'

- AREA OF SOIL CONTAMINATION EXCEEDING NR 720 RCL
- AREA OF SOIL CONTAMINATION EXCEEDING NR 746 TABLE 1 VALUES
- SOIL SAMPLE
- PIEZOMETER
- MONITORING WELL
- DESTROYED DURING CONSTRUCTION
- GEOPROBE SOIL BORING
- SOIL BORING PLACED BY GME CONSULTANTS JULY, 1990
- EXISTING LIGHT POLE
- EXISTING UTILITY POLE
- EXISTING ELECTRIC MANHOLE
- EXISTING STORM SEWER MANHOLE
- EXISTING SANITARY SEWER MANHOLE
- EXISTING HYDRANT
- EXISTING WATER VALVE
- EXISTING GAS METER
- EXISTING CURB INLET
- EXISTING CATCH BASIN
- EXISTING BUSH
- EXISTING DECIDUOUS TREE
- EXISTING TRAFFIC FLOW
- UT — EXISTING TELEPHONE
- V — EXISTING WATER MAIN
- SAN — EXISTING SANITARY SEWER
- EXISTING GAS MAIN
- OH — EXISTING OVERHEAD UTILITIES
- STM — EXISTING STORM SEWER
- EXISTING PROPERTY LINE (APPROX)
- APPROXIMATE LIMITS OF EXCAVATION BY OTHERS

TANK INFO

1 – 3,000 GAL. DIESEL UST
2 – 3,000 GAL. AVIATION UST
3 – 6,000 GAL. UNLEADED UST
4 – 10,000 GAL. UNLEADED UST
5 – 2,000 GAL. WASTE OIL UST

KRIST SUPERIOR #2 (FORMER PANK'S APCO/ALLOUEZ LUBE & WASH) 4202 EAST SECOND STREET SUPERIOR, WISCONSIN	FIGURE 4 : AREA OF SOIL EXCAVATION & ESTIMATED EXTENT OF SOIL CONTAMINATION		
	PROJECT No. 1600	PREPARED BY: TAW/TJR	DATE: 10/6/04

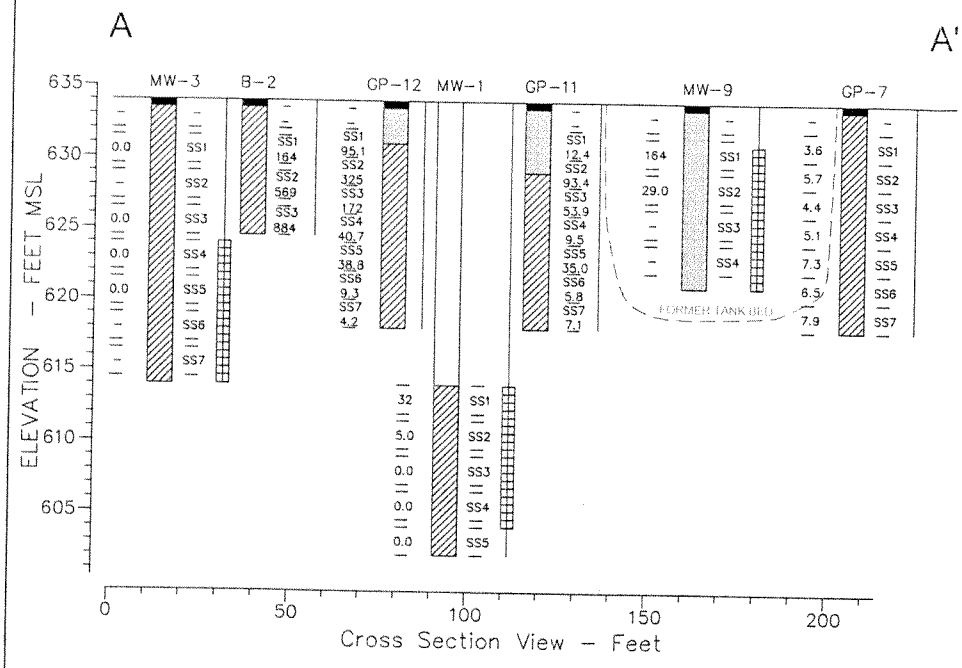

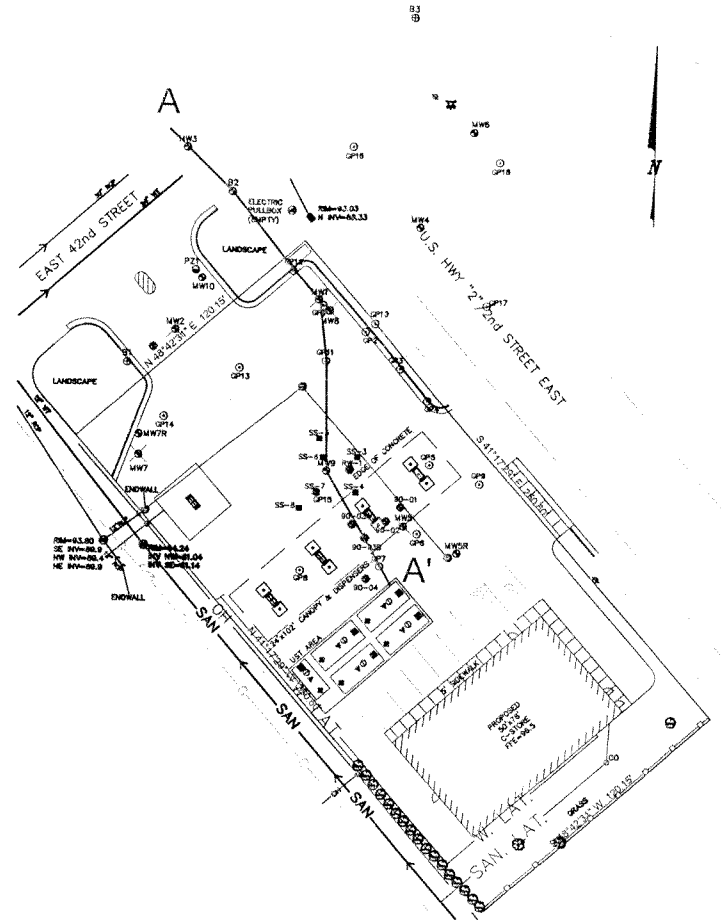

(AS)-ASPHALT

(CO)-CONCRETE

(SP)-POORLY GRADED SANDS OR GRAVELLY SANDS, LITTLE OR NO FINES (UNIFORM GRAIN SIZE)

(CL)-INORGANIC CLAYS OF LOW TO MEDIUM PLASTICITY, GRAVELLY CLAYS, SANDY CLAYS, SILTY CLAYS, LEAN CLAYS

REI CIVIL & ENVIRONMENTAL ENGINEERING, SURVEYING	KRIST SUPERIOR #2 (FORMER PANK'S APCO) 4202 EAST SECOND STREET SUPERIOR, WISCONSIN
FIGURE 3 : CROSS-SECTION A-A'	
PROJECT No. 1600	DRAWN BY: DDD / DATE:

October 5, 2004

Re: Krist Superior #2
4202 East Second Street
Superior, WI
WDNR BRRTS # 03-16-000303
Commerce # 54880-4213-02

The West Quarter (W1/4) of Block Forth-three (43) and all of Block Forty-one (41) East Second Street, Townsite of Superior in the City of Superior

I have reviewed the above referenced legal description, and hereby certify that it is correct for the Krist Superior #2 site.

_____ Date

Krist Atanasoff

FILE COPY

MAILED 11-2-04

REI
CIVIL & ENVIRONMENTAL ENGINEERING, SURVEYING

Transportation • Municipal • Site Development • GPS
Remediation • Environmental Assessments • Emergency Response • Safety

November 2, 2004

City of Superior Public Works
Attn: Mark O. Young
1407 Hammond Avenue
Superior, WI 54880

Subject: Krist Superior #2 (Former Pank's APCO/Allouez Lube and Wash)
4202 East Second Street
WDNR ID #03-16-000303

Dear Mr. Young:

This letter and enclosed information is to serve as notice that contaminated soil and groundwater originating from the Krist Oil property is present beneath the East Second Street and East 42nd Street right-of-ways at depths from approximately 4-16 feet below grade. The approximate limits of soil and groundwater contamination are shown on the enclosed figures. After a period of groundwater monitoring, and using the standards established in NR 700 and the risk criteria of NR 746, it has been established by REI that this site does not pose a significant risk to the environment and human health and no further action is necessary. Before the Wisconsin Department of Commerce will review the Closure Report, REI must acknowledge that the City of Superior is aware of the associated soil and groundwater contamination beneath East Second Street in the event that disturbance of these soils is necessary. The Wisconsin Department of Transportation has also been notified.

Thank you for your assistance with this project. Please call me with questions or comments at (715) 675-9784.

Sincerely,
REI

Andrew R. Delforge, P.G.
Hydrogeologist/Project Manager

CC: Krist Atanasoff, Krist Oil Company

K:\REIPROJ\1600-1699\1600\Letters\Other\1600al4.doc

4080 N. 20TH AVENUE • WAUSAU, WI 54401 • TOLL FREE: 1.877.734.7745 (REI.SPIL) • TEL: 715.675.9784
FAX: 715.675.4060 • mail@REIengineering.com • www.REIengineering.com

Andy Delforge

From: Andy Delforge [adelforge@reiengineering.com]

Sent: Tuesday, November 02, 2004 8:43 AM

To: Sharlene Tebeest

Subject: Krist Superior #2

Hi Sharlene – this is notification for the Krist Superior #2 site (formerly known as Pank's APCO and/or Allouez Lube and Wash). The address is 4202 East Second Street, Superior. BRRTS # 03-16-000303, Commerce # 54880-4213-02. The soil and groundwater maps are attached. Let me know If you need anything else.

Notification of Contamination within the Right of Way

County: Douglas
Highway: 2
Site Name: Krist Superior #2
Site Address: 4202 East Second Street
BRRTS Number: 03-16-000303
PECFA Number: 54880-4213-02
FID Number:

Owner's Name: Krist Oil Company
Owner's Address: 303 Selden Road, Iron River, MI 49935

Consulting Firm: REI
Consultant Contact: Andrew Delforge
Consultant Address: 4080 N. 20th Avenue, Wausau, WI 54401
Consultant Phone, Fax and E-mail: 715-675-9784, 715-675-4060, adelforge@reiengineering.com

Soil contamination? Yes
Depth to contaminated soil: 6
Vertical extent of contaminated soil: (e.g. from __6___ feet to __15___ feet below ground surface)
Groundwater contamination? Yes
Depth to water table: 6

Describe the type(s) of contamination present. Gasoline

Brief summary of cleanup activity: Limited excavation and intermittent groundwater pumping

Attach a current plume map for groundwater contamination
Attach a current plume map for soil contamination