The following site is being submitted for inclusion into the GIS registry:

This is a:	New Submittal
BRRTS ID (no dashes):	**0250097336**
Comm # (no dashes):	54481999900
County:	Portage
Region:	Commerce
Site name:	Stevens Point Municipal Garage
Street Address:	100 6th Ave
City:	Stevens Point
Closure Date	12/21/00
Closure Conditions:	met
Offsite contamination?	No
Right-of-way contamination?	No
Contaminated media:	Groundwater
GPS Coordinates (meters in the **WTM91** projection)	
Easting (X):	~~544072.05587~~ 552005
Northing (Y):	~~419351.7836~~ 450984
Submitted by:	Cheryl Nelson

Checklist

- ☒ Final Closure Letter
- ☒ Copy of recorded deed Instrument for any property with GW >NR140 ES
- ☒ General Location Map
- ☒ Detailed Location Map showing property boundaries, buildings, etc for properties with GW >NR140 ES
- ☐ Latest Map(s) showing extent or outline of current GW plume
- ☒ GW flow direction
- ☒ MW(s) and/or potable wells
- ☒ Latest Table of GW results

ENVIRONMENTAL & REGULATORY SERVICES
2129 Jackson Street
Oshkosh, Wisconsin 54901
Fax: (920) 424-0217
TDD #: (608) 264-8777
www.commerce.state.wi.us
Tommy G. Thompson, Governor
Brenda J. Blanchard, Secretary

Wisconsin
Department of Commerce

January 25, 2000

March 13, 2000
See text box on page 2 for updated status based on receipt of requested information.

City of Stevens Point
Attn: John Van Alstine
1515 Strongs Avenue
Stevens Point WI 54481

RE: **Commerce # 54481-9999-00-B**
Stevens Point Municipal Garage – Hydraulic
100 6th Avenue, Stevens Point WI 54481

Case Closure (conditional upon receipt of documentation)

Dear Mr. Van Alstine:

On December 6, 1999 the Wisconsin Department of Natural Resources transferred this site to the Wisconsin Department of Commerce for regulatory oversight. On behalf of the Wisconsin Department of Commerce, I am reviewing this case for closure.

Using the standards established in NR 700, and the risk criteria of Comm 46, the Department has determined that this site does not pose a significant threat to the environment and human health, and no further investigation or remedial action is necessary. In making this determination, I reviewed the following documents prepared by Earth Tech, as well as other correspondence in the case file:

- *Remedial Investigation & Remedial Action Plan,*, October 1997
- *Final Groundwater Monitoring Report*, October 28, 1999
- *Request for Case Closure Review*, December 14, 1999

If, in the future, site conditions indicate that any contamination that might remain poses a threat, the need for further remediation would be determined and required if necessary. If subsequent information indicates a need to reopen this case, any original claim under the PECFA fund would also reopen and you may apply for assistance to the extent of remaining eligibility.

IMPORTANT: we cannot list this case as "closed" on our computer database until we receive the following items.

- A notification must be placed on the property deed addressing residual soil and groundwater impacts. For case closure we will need a copy of the deed notification that contains the County Register of Deeds' recording information. Enclosed an example of a "Notice of Contamination to Property" for your use. If you wish to modify the language, submit a copy to this office for review prior to filing.

- Documentation of the abandonment of monitoring wells MW-1, 2, 3, 4, 5, 6, and 7. Please submit abandonment documentation to the Department at the letterhead address.

Thank you for your efforts in the protection of the environment. If you have any questions, please call me at (920) 424-0046.

Sincerely,

Dee Zoellner
Hydrogeologist
PECFA Site Review Section

enclosure

cc: Kyle Wagoner – Earth Tech. (with enclosure)
electronic case file

After review of the requested information submitted on February 29, 2000 by Earth Tech and March 10,2000 by the City of Stevens Point, the Department concludes that no further action is required at the above referenced site and is listed as closed on the Department of Commerce computer tracking system.

Dee Zoellner *March 13, 2000*
Hydrogeologist

570968

Document Number

NOTICE OF CONTAMINATION TO PROPERTY

RECEIVED
MAR 13 2000
ERS DIVISION

REGISTER'S OFFICE
PORTAGE COUNTY, WI
RECEIVED FOR RECORD } ss

FEB 23 2000
TIME: 9:45 A M

Stacie P Hahn
CYNTHIA A. WISINSKI REGISTER OF DEEDS
Senior Deputy
pd 12-

Return to:
City of Stevens Point
City Clerk
1515 Strongs Avenue
Stevens Point, WI 54481

Parcel Identification Numbers
[2408-30-4008-01]
[2408-30-4008-04]
[2408-30-4008-05]

Legal Description of Property:

That part of Government Lot 2, Section 30, Township 24 North, Range 8 East, City of Stevens Point, Portage County, Wisconsin described as follows:

Beginning at the intersection of the centerline of Old Wausau Road and the west line of Front Street; thence South along said west line of Front Street to a line 170 feet south of the south line of Sixth Avenue; thence West along said line and parallel with Sixth Avenue 1,000 feet; thence North 450 feet; thence East 400 feet; thence North 350 feet; thence East 225 feet to the centerline of Old Wausau Road; thence southeasterly along said centerline to the point of beginning and there terminating. (See attached Exhibit A)

STATE OF WISCONSIN)
)ss
COUNTY OF PORTAGE)

Section 1. **The City of Stevens Point** is the owner of the above-described property known as Bukolt Park.

Section 2. One or more petroleum discharges have occurred at this property. Contaminated groundwater above NR 140 enforcement standards and soils above NR 720 residual contaminant levels of the Wisconsin Administrative Code exist(s) on this property in the area of the City Garage.

Section 3. The Owner hereby declares that all of the property described above is held and shall be held, conveyed or encumbered, leased, rented, used, occupied and improved subject to the following limitations and/or restrictions:

Anyone who proposes to construct or reconstruct a well on this property is required to contact the Department of Natural Resources' Bureau of Drinking Water and Groundwater, or its successor agency, to determine what specific prohibitions or requirements are applicable, prior to constructing or reconstructing a well on this property. No well may be constructed or reconstructed on this property unless applicable requirements are met.

Petroleum contaminated soil remains on this property at the following locations:
Waste oil tank, transit hoist, and fuel tanks (see attached map)
Lack of groundwater and the minimum depth to bedrock existing at the time of clean up made complete remediation of the contamination impracticable. An impermeable cap or cover is the selected remedial action to address residual soil contamination on the property. Therefore, an impermeable cap or cover (i.e. concrete, asphalt)shall be maintained across this property until: 1). The soil is actively remediated or removed or; 2). It can be shown that the soil has naturally degraded to levels shown to be protective of the environment and human health. If subsurface work is done in the contaminated areas, the contamination shall be properly treated or disposed of in accordance with applicable laws.

Any person who is or becomes the owner of the property described above may request that the Wisconsin Department of Commerce, or its successor, issue a determination that the restrictions set forth in this covenant are no longer required. That property owner shall provide any and all necessary information to the Department in order for the Department to be able to make a determination. Upon receipt of such a request, the Department shall determine whether or not the restrictions contained herein can be extinguished. Conditions under which a restriction may be extinguished will be determined in accordance with the site specific standards, rules and laws for this property. If the Department determines that the restrictions can be extinguished, an affidavit, with a copy of the Department's written determination, may be recorded to give notice that this restriction, or portions of this restriction are no longer binding. Any restriction placed upon this property shall not be extinguished without the Department's written determination.

IN WITNESS WHEREOF, the owner of the property has executed this document this 23 day of February, 2000.

By signing this document, he acknowledges that he is duly authorized to sign this document on behalf of the City of Stevens Point.

Jon Van Alstine
Director of Public Works

Subscribed and sworn to before me
this 23 day of February, 2000

Peggy A. Rentz
Notary Public, State of Wisconsin
My Commission expires: 7/22/2001

This document was drafted by the Wisconsin Department of Commerce.

C:\cadd\151367\GRA\FIGURE1.DGN Jun. 30, 1997 09:17:52

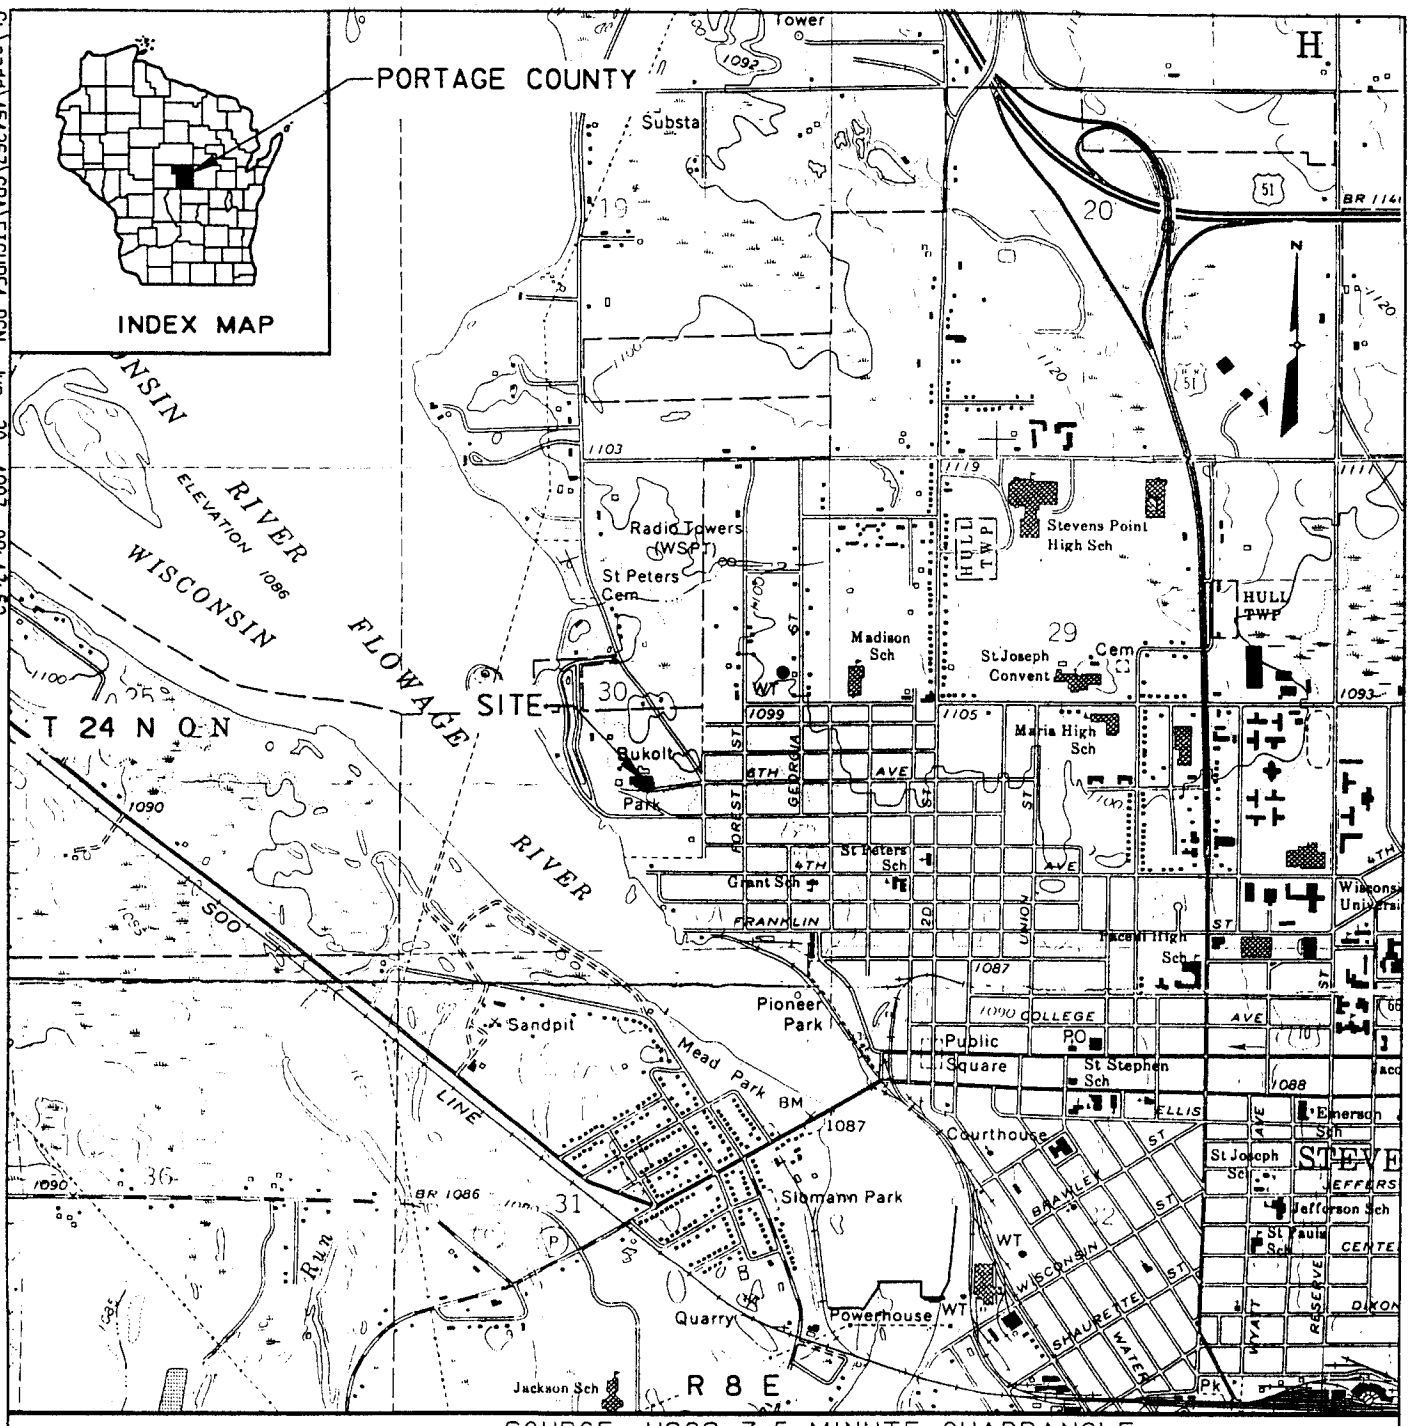

SOURCE: USGS 7.5 MINUTE QUADRANGLE, STEVENS POINT, WISCONSIN, 1978

SCALE 1:24000

1/2 0 1 MILE

1000 0 1000 2000 3000 4000 5000 6000 7000 FEET

CONTOUR INTERVAL 10 FEET
DATUM IS MEAN SEA LEVEL

RUST ENVIRONMENT & INFRASTRUCTURE

FIGURE 2-1
LOCATION MAP
REMEDIAL INVESTIGATION & REMEDIAL ACTION PLAN
STEVENS POINT TRANSIT GARAGE
STEVENS POINT, WISCONSIN

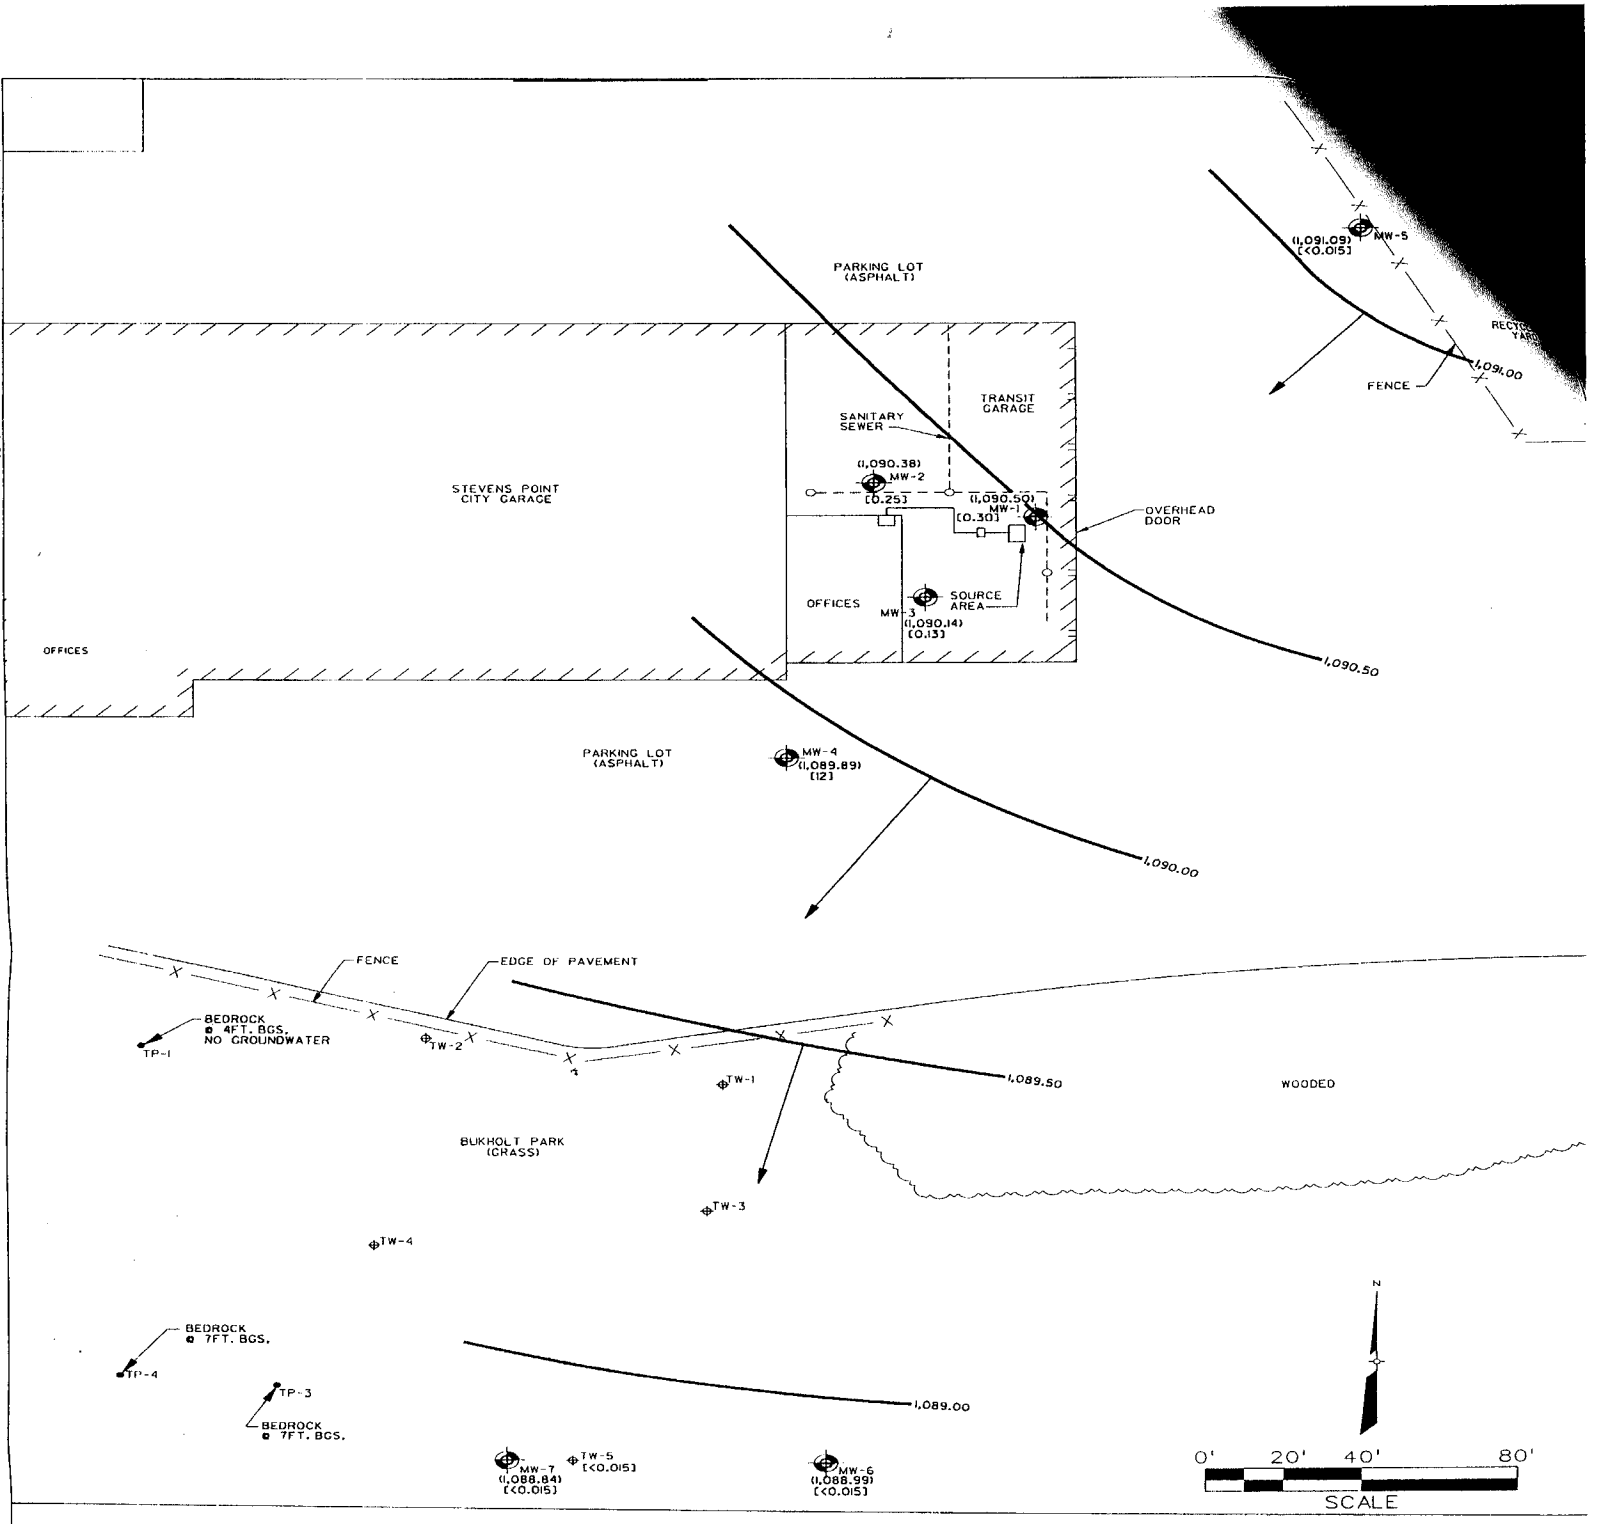

LEGEND

MW-7	MONITORING WELL
TW-5	TEMPORARY WELL
TP-1	TEST PIT
(1,089.99)	WATER TABLE ELEVATION ON 8/2/99 (FT MSL)
1,089.00	WATER TABLE ELEVATION CONTOUR
→	APPARENT FLOW DIRECTION
[7.0]	BENZO (a) PYRENE CONCENTRATION (ug/l)

EARTH TECH

FIGURE 2
SITE PLAN
STEVENS POINT TRANSIT GARAGE
STEVENS POINT, WISCONSIN

...\projects\end\36430\fig2a.dgn Sep. 24, 1999 08:36:58

TABLE 3
GROUNDWATER SAMPLE ANALYTICAL RESULTS & GROUNDWATER QUALITY STANDARDS
REMEDIAL ACTION MONITORING
PRIMARY INDICATORS OF NATURAL ATTENUATION
STEVENS POINT TRANSIT GARAGE SITE
STEVENS POINT, WISCONSIN

Parameter	Regulatory Standards		Well No. MW-1 (date sampled)											
	NR 140 ES	NR 140 PAL	11/26/96	02/07/97	12/04/97	03/05/98	07/01/98	10/01/98	02/23/99	05/07/99	08/02/99			
DRO (ug/l)	NE	NE	1,100	--	<27	<27	<100	<100	--	--	--			
PAHs (ug/l)														
Acenaphthene	NE	NE	<0.5	<0.50	<0.54	<0.54	<0.94	<1.4	<0.47	--	<1.4			
Acenaphthylene	NE	NE	<1.0	<0.50	<0.23	<0.23	<0.82	<1.2	<0.41	--	<1.2			
Anthracene	3,000	600	0.03	0.03	<0.037	<0.037	0.087*	<0.063	0.022*	--	<0.063			
Benzo(a)anthracene	NE	NE	0.05	0.02	0.087	0.11	0.12	<0.042	<0.014	--	0.089*			
Benzo(a)pyrene	0.2	0.02	**0.08**	**0.03**	**0.19**	**0.43**	**0.26**	**0.093**	**0.027***	--	**0.30**			
Benzo(b)fluoranthene	0.2	0.02	**0.06**	**0.03**	**0.22**	**0.31**	**0.23**	**0.061**	**0.025***	--	**0.15**			
Benzo(g,h,i)perylene	NE	NE	0.11	0.04	0.25	0.66	0.31*	0.083	0.030*	--	0.21			
Benzo(k)fluoranthene	NE	NE	0.04	0.01	0.077	0.20	0.10	0.028	0.011*	--	0.078*			
Chrysene	0.2	0.02	**0.09**	**0.04**	<0.051	<0.051	**0.12**	<0.048	<0.016	--	**0.11**			
Dibenzo(a,h)anthracene	NE	NE	<0.04	0.03	<0.21	<0.21	0.15	<0.060	<0.020	--	0.17*			
Fluoranthene	NE	NE	0.10	0.08	0.35	0.27	0.25	0.082	0.034*	--	0.26			
Fluorene	400	80	<0.10	<0.60	<0.16	<0.16	<0.12	<0.17	<0.058	--	<0.17			
Indeno(1,2,3-cd)pyrene	NE	NE	0.11	0.05	0.21	0.37	0.72	0.23	0.062*	--	0.52			
1-Methylnaphthalene	NE	NE	<0.5	<0.40	<0.27	<0.27	<0.72	<1.1	<0.36	--	<1.1			
2-Methylnaphthalene	NE	NE	<0.5	<0.40	<0.29	<0.29	<0.72	<1.1	<0.36	--	<1.1			
Naphthalene	40	8	<0.5	<0.50	<0.23	<0.23	<0.84	<1.3	0.42	--	<1.3			
Phenanthrene	NE	NE	0.15	0.15	0.13*	<0.096	<0.092	0.14	0.070*	--	0.19*			
Pyrene	250	50	<0.10	0.07	0.29	0.22	0.24	0.068	0.032*	--	0.22			
VOCs (ug/l)														
Bromodichloromethane	0.6	0.06	--	--	--	--	--	--	--	--	1.3			
Chloroform	6	0.6	--	--	--	--	--	--	--	--	5.6			
Dichlorodifluoromethane	1,000	200	--	--	--	--	--	--	--	--	8.3			
Toluene	343	68.6	--	--	--	--	--	--	--	--	2.5			
Metals (ug/l)														
Cadmium	5	0.5	--	--	--	--	--	--	--	--	<0.50			
Lead	15	1.5	--	--	--	--	--	--	--	--	**8.1**			

Notes:
- * = Analyte detected between limit of detection and limit of quantitation
- -- = Not analyzed
- ug/l = Micrograms per liter
- ES = Enforcement standard
- NE = Not established

- PAH = Polycyclic aromatic hydrocarbons
- PAL = Preventive action limit
- VOCs = Volatile Organic Compounds

Bolding indicated compound equals or exceeds ES or PAL
VOCs listed were those detected in the laboratory.

Methylene chloride was reported to be present in the laboratory environment. Detections should be considered suspect.

TABLE 3 (cont.)

Parameter	Regulatory Standards		Well No. MW-2 (date sampled)											
	NR 140 ES	NR 140 PAL	11/26/96	02/07/97	12/04/97	03/05/98	07/01/98	10/01/98	02/23/99	05/07/99	08/02/99			
DRO (ug/l)	NE	NE	430	--	<27	<27	<100	<100	--	--	--			
PAHs (ug/l)														
Acenaphthene	NE	NE	<0.50	<0.50	<1.1	<0.54	<0.94	<1.9	<0.47	--	<0.47			
Acenaphthylene	NE	NE	<1.0	<0.50	<0.46	<0.23	<0.84	<1.6	<0.41	--	<0.41			
Anthracene	3,000	600	0.04	0.02	<0.074	<0.037	0.055*	<0.084	0.024*	--	<0.021			
Benzo(a)anthracene	NE	NE	0.15	0.19	1.7	0.61	0.13	0.14	0.063	--	0.12			
Benzo(a)pyrene	0.2	0.02	**0.09**	**0.20**	**2.7**	**1.2**	**0.20**	**0.18**	**0.088**	--	**0.25**			
Benzo(b)fluoranthene	0.2	0.02	**0.10**	**0.19**	**2.7**	**1.0**	**0.18**	**0.15**	**0.083**	--	**0.14**			
Benzo(g,h,i)perylene	NE	NE	<0.60	0.14	3.0	1.3	0.15	0.14	0.078	--	0.15			
Benzo(k)fluoranthene	NE	NE	<0.02	0.08	1.6	0.64	0.090	0.069	0.042	--	0.066			
Chrysene	0.2	0.02	**0.31**	**0.29**	<0.10	<0.051	**0.11**	**0.096**	**0.052**	--	**0.079**			
Dibenzo(a,h)anthracene	NE	NE	<0.08	0.07	<0.42	<0.21	0.080*	0.080	0.043*	--	0.14			
Fluoranthene	NE	NE	0.17	0.30	3.7	1.3	0.28	0.20	0.12	--	0.21			
Fluorene	400	80	<0.02	<0.06	<0.32	<0.16	<0.12	<0.23	<0.058	--	<0.058			
Indeno(1,2,3-cd)pyrene	NE	NE	<0.10	0.19	2.3	0.83	0.43	0.42	0.19	--	0.43			
1-Methylnaphthalene	NE	NE	<0.40	<0.40	<0.54	<0.27	<0.72	<1.4	<0.36	--	<0.36			
2-Methylnaphthalene	NE	NE	<0.5	<0.40	<0.58	<0.29	<0.72	<1.4	<0.36	--	<0.36			
Naphthalene	40	8	<0.5	<0.50	<0.46	<0.23	<0.84	<1.7	<0.42	--	<0.42			
Phenanthrene	NE	NE	0.20	0.07	<0.19	<0.096	<0.092	<0.18	<0.046	--	<0.046			
Pyrene	250	50	0.31	0.27	3.1	1.2	0.26	0.19	0.11	--	0.21			
VOCs (ug/l)														
Bromodichloromethane	0.6	0.06	--	--	--	--	--	--	--	--	1.3			
Chloroform	6	0.6	--	--	--	--	--	--	--	--	5.8			
Dichlorodifluoromethane	1,000	200	--	--	--	--	--	--	--	--	24			
Tetrachloroethene	5	0.5	--	--	--	--	--	--	--	--	**1.0***			
Toluene	343	68.6	--	--	--	--	--	--	--	--	2.1			
Metals (ug/l)														
Cadmium	5	0.5	--	--	--	--	--	--	--	--	<0.50			
Lead	15	1.5	--	--	--	--	--	--	--	--	<2.8			

Notes:
- * = Analyte detected between limit of detection and limit of quantitation
- -- = Not analyzed
- ug/l = Micrograms per liter
- ES = Enforcement standard
- NE = Not established
- PAH = Polycyclic aromatic hydrocarbons
- PAL = Preventive action limit
- VOCs = Volatile Organic Compounds

Bolding indicated compound equals or exceeds ES or PAL

VOCs listed were those detected in the laboratory.

Methylene chloride was reported to be present in the laboratory environment. Detections should be considered suspect.

TABLE 3 (cont.)

Parameter	Regulatory Standards		Well No. MW-2 (duplicate) (date sampled)											
	NR 140 ES	NR 140 PAL	12/04/97											
DRO (ug/l)	NE	NE	<27											
PAHs (ug/l)														
Acenaphthene	NE	NE	<1.1											
Acenaphthylene	NE	NE	<0.46											
Anthracene	3,000	600	<0.074											
Benzo(a)anthracene	NE	NE	0.96											
Benzo(a)pyrene	0.2	0.02	1.8											
Benzo(b)fluoranthene	0.2	0.02	1.7											
Benzo(g,h,i)perylene	NE	NE	1.9											
Benzo(k)fluoranthene	NE	NE	1.0											
Chrysene	0.2	0.02	<0.10											
Dibenzo(a,h)anthracene	NE	NE	<0.42											
Fluoranthene	NE	NE	2.5											
Fluorene	400	80	<0.32											
Indeno(1,2,3-cd)pyrene	NE	NE	1.5											
1-Methylnaphthalene	NE	NE	<0.54											
2-Methylnaphthalene	NE	NE	<0.58											
Naphthalene	40	8	<0.46											
Phenanthrene	NE	NE	<0.074											
Pyrene	250	50	2.1											

Notes:
- * = Analyte detected between limit of detection and limit of quantitation
- -- = Not analyzed
- ug/l = Micrograms per liter
- ES = Enforcement standard
- NE = Not established

PAH = Polycyclic aromatic hydrocarbons
PAL = Preventive action limit
VOCs = Volatile Organic Compounds
Bolding indicated compound equals or exceeds ES or PAL
VOCs listed were those detected in the laboratory.

Methylene chloride was reported to be present in the laboratory environment. Detections should be considered suspect.

TABLE 3 (cont.)

Parameter	Regulatory Standards		Well No. MW-3 (date sampled)											
	NR 140 ES	NR 140 PAL	11/26/96	02/07/97	12/04/97	03/05/98	07/01/98	10/01/98	02/23/99	05/07/99	08/02/99			
DRO (ug/l)	NE	NE	190	--	<27	1,200	1,000	<100	--	--	--			
PAHs (ug/l)														
Acenaphthene	NE	NE	<0.5	<0.5	<0.54	<0.54	<0.47	<0.94	<0.47	--	<0.94			
Acenaphthylene	NE	NE	<1.0	<0.5	<0.23	<0.23	<0.41	<0.82	<0.41	--	<0.82			
Anthracene	3,000	600	0.03	0.02	<0.037	<0.037	<0.021	<0.042	<0.021	--	<0.042			
Benzo(a)anthracene	NE	NE	0.21	0.03	<0.21	<0.0073	0.018*	<0.028	<0.014	--	<0.028			
Benzo(a)pyrene	0.2	0.02	**0.21**	<0.01	**2.0**	<0.018	**0.096**	**0.11**	**0.037***	--	**0.13**			
Benzo(b)fluoranthene	0.2	0.02	**0.18**	<0.01	**1.2**	**1.6**	**0.12**	**0.12**	**0.051**	--	**0.15**			
Benzo(g,h,i)perylene	NE	NE	0.18	<0.01	4.2	6.3	0.17	0.15	0.098	--	0.28			
Benzo(k)fluoranthene	NE	NE	0.10	<0.01	1.7	<0.023	0.012*	<0.018	0.012*	--	0.030*			
Chrysene	0.2	0.02	**0.31**	**0.04**	<0.051	<0.051	**0.046***	**0.051**	**0.030***	--	**0.060**			
Dibenzo(a,h)anthracene	NE	NE	0.08	<0.01	<0.21	<0.021	0.100*	0.099	0.061*	--	0.23*			
Fluoranthene	NE	NE	0.37	0.04	0.33	<0.018	0.060	0.055	0.062	--	0.12			
Fluorene	400	80	<0.10	<0.06	<0.16	<0.16	<0.058	<0.12	<0.058	--	<0.12			
Indeno(1,2,3-cd)pyrene	NE	NE	0.22	<0.01	1.6	2.3	0.22	0.21	0.11	--	0.30*			
1-Methylnaphthalene	NE	NE	<0.50	<0.40	<0.27	<0.27	<0.36	<0.72	<0.36	--	<0.72			
2-Methylnaphthalene	NE	NE	<0.50	<0.40	<0.29	<0.29	<0.36	<0.72	<0.36	--	<0.72			
Naphthalene	40	8	<0.50	<0.50	<0.23	<0.23	<0.42	<0.84	<0.42	--	<0.84			
Phenanthrene	NE	NE	0.17	0.06	<0.096	<0.096	<0.046	<0.092	<0.046	--	<0.092			
Pyrene	250	50	0.32	0.09	0.54	0.33	0.082	0.086	0.070	--	0.15			
VOCs (ug/l)														
Chloroform	6	0.6	--	--	--	--	--	--	--	--	1.4			
Dichlorodifluoromethane	1,000	200	--	--	--	--	--	--	--	--	3.3			
Tetrachloroethene	5	0.5	--	--	--	--	--	--	--	--	1.9			
Toluene	343	68.6	--	--	--	--	--	--	--	--	2.0			
Metals (ug/l)														
Cadmium	5	0.5	--	--	--	--	--	--	--	--	<0.50			
Lead	15	1.5	--	--	--	--	--	--	--	--	<2.8			

Notes:
- * = Analyte detected between limit of detection and limit of quantitation
- -- = Not analyzed
- ug/l = Micrograms per liter
- ES = Enforcement standard
- NE = Not established
- PAH = Polycyclic aromatic hydrocarbons
- PAL = Preventive action limit
- VOCs = Volatile Organic Compounds

Bolding indicated compound equals or exceeds ES or PAL

VOCs listed were those detected in the laboratory.

Methylene chloride was reported to be present in the laboratory environment. Detections should be considered suspect.

TABLE 3 (cont.)

Parameter	Regulatory Standards		Well No. MW-3 (duplicate) (date sampled)											
	NR 140 ES	NR 140 PAL	02/07/97	03/05/98	07/01/98	10/01/98								
DRO (ug/l)	NE	NE	--	1,100	1,300	130								
PAHs (ug/l)														
Acenaphthene	NE	NE	<0.5	<0.54	<0.47	<0.47								
Acenaphthylene	NE	NE	<0.5	<0.23	<0.41	<0.41								
Anthracene	3,000	600	0.02	<0.037	<0.021	<0.021								
Benzo(a)anthracene	NE	NE	0.04	<0.0073	<0.014	<0.014								
Benzo(a)pyrene	0.2	0.02	<0.01	<0.018	**0.044***	**0.035**								
Benzo(b)fluoranthene	0.2	0.02	<0.01	**1.8**	**0.059**	**0.031**								
Benzo(g,h,i)perylene	NE	NE	0.01	7.1	0.11	0.034								
Benzo(k)fluoranthene	NE	NE	<0.01	<0.023	0.014*	<0.009								
Chrysene	0.2	0.02	**0.05**	<0.051	**0.023***	<0.016								
Dibenzo(a,h)anthracene	NE	NE	<0.01	<0.21	0.073*	0.030								
Fluoranthene	NE	NE	0.05	<0.018	0.037*	0.020								
Fluorene	400	80	<0.06	<0.16	<0.058	<0.058								
Indeno(1,2,3-cd)pyrene	NE	NE	0.01	2.5	0.17	0.067								
1-Methylnaphthalene	NE	NE	<0.4	<0.23	<0.36	<0.36								
2-Methylnaphthalene	NE	NE	<0.4	<0.27	<0.36	<0.36								
Naphthalene	40	8	<0.5	<0.23	<0.42	<0.42								
Phenanthrene	NE	NE	0.08	<0.096	<0.046	<0.046								
Pyrene	250	50	0.11	0.40	0.047*	0.034								

Notes:
- * = Analyte detected between limit of detection and limit of quantitation
- -- = Not analyzed
- ug/l = Micrograms per liter
- ES = Enforcement standard
- NE = Not established

PAH = Polycyclic aromatic hydrocarbons
PAL = Preventive action limit
VOCs = Volatile Organic Compounds
Bolding indicated compound equals or exceeds ES or PAL
VOCs listed were those detected in the laboratory.

Methylene chloride was reported to be present in the laboratory environment. Detections should be considered suspect.

TABLE 3 (cont.)

Parameter	Regulatory Standards		Well No. MW-4 (date sampled)											
	NR 140 ES	NR 140 PAL	07/01/98	10/01/98	02/23/99	05/07/99	08/02/99							
DRO (ug/l)	NE	NE	310	240	--	--	--							
PAHs (ug/l)														
Acenaphthene	NE	NE	<4.7	<24	<4.7	<4.7	<9.4							
Acenaphthylene	NE	NE	<4.1	<20	<4.1	<4.1	<8.2							
Anthracene	3,000	600	0.23*	1.4	<0.21	<0.21	<0.42							
Benzo(a)anthracene	NE	NE	0.89	6.4	0.64	0.30*	2.0							
Benzo(a)pyrene	0.2	0.02	**3.0**	**24**	**2.4**	**1.0**	**12**							
Benzo(b)fluoranthene	0.2	0.02	**2.4**	**18**	**2.2**	**0.71**	**7.1**							
Benzo(g,h,i)perylene	NE	NE	2.7*	21	2.3*	0.65*	10							
Benzo(k)fluoranthene	NE	NE	1.0	8.5	0.92	0.33	2.8							
Chrysene	0.2	0.02	**0.78**	**7.9**	**0.76**	**0.26***	**0.48***							
Dibenzo(a,h)anthracene	NE	NE	1.9	12	1.8	0.73	6.7							
Fluoranthene	NE	NE	1.4	11	1.3	0.50	3.9							
Fluorene	400	80	0.58	<2.9	<0.58	<0.58	<1.2							
Indeno(1,2,3-cd)pyrene	NE	NE	6.5	60	6.1	1.8	21							
1-Methylnaphthalene	NE	NE	<3.6	<18	<3.6	<3.6	<7.2							
2-Methylnaphthalene	NE	NE	<3.6	<18	<3.6	<3.6	<7.2							
Naphthalene	40	8	<4.2	<21	<4.2	<4.2	<8.4							
Phenanthrene	NE	NE	<0.46	<2.3	<0.46	<0.46	<0.92							
Pyrene	250	50	1.8	13	1.6	0.65	5.4							
VOCs (ug/l)														
Bromodichloromethane	0.6	0.06	--	--	--	--	**0.53**							
Chloroform	6	0.6	--	--	--	--	**4.4**							
Dichlorodifluoromethane	1,000	200	--	--	--	--	7.4							
Methylene Chloride	5	0.5					0.49							
Tetrachloroethene	5	0.5	--	--	--	--	**0.94***							
Toluene	343	68.6	--	--	--	--	1.4							
Trichloroethene	5	0.5	--	--	--	--	**1.1***							
Metals (ug/l)														
Cadmium	5	0.5	--	--	--	--	<0.50							
Lead	15	1.5	--	--	--	--	<2.8							

Notes:
- * = Analyte detected between limit of detection and limit of quantitation
- -- = Not analyzed
- ug/l = Micrograms per liter
- ES = Enforcement standard
- NE = Not established
- PAH = Polycyclic aromatic hydrocarbons
- PAL = Preventive action limit
- VOCs = Volatile Organic Compounds

Bolding indicated compound equals or exceeds ES or PAL

VOCs listed were those detected in the laboratory.

Methylene chloride was reported to be present in the laboratory environment. Detections should be considered suspect.

TABLE 3 (cont.)

Parameter	Regulatory Standards		Well No. MW-4 (duplicate) (date sampled)											
	NR 140 ES	NR 140 PAL	02/23/99	08/02/99										
DRO (ug/l)	NE	NE	--	--										
PAHs (ug/l)														
Acenaphthene	NE	NE	<4.7	<9.4										
Acenaphthylene	NE	NE	<4.1	<8.2										
Anthracene	3,000	600	0.53*	<0.42										
Benzo(a)anthracene	NE	NE	2.5	0.61*										
Benzo(a)pyrene	0.2	0.02	7.0	3.8										
Benzo(b)fluoranthene	0.2	0.02	6.4	2.4										
Benzo(g,h,i)perylene	NE	NE	5.8	2.8										
Benzo(k)fluoranthene	NE	NE	2.7	0.90										
Chrysene	0.2	0.02	2.3	0.72*										
Dibenzo(a,h)anthracene	NE	NE	5.0	2.2										
Fluoranthene	NE	NE	4.1	1.3										
Fluorene	400	80	<0.58	<1.2										
Indeno(1,2,3-cd)pyrene	NE	NE	16	6.7										
1-Methylnaphthalene	NE	NE	<3.6	<7.2										
2-Methylnaphthalene	NE	NE	<3.6	<7.2										
Naphthalene	40	8	<4.2	<8.4										
Phenanthrene	NE	NE	<0.46	<0.92										
Pyrene	250	50	5.2	1.6										
VOCs (ug/l)														
Bromodichloromethane	0.6	0.06	--	0.57*										
Chloroform	6	0.6	--	3.9										
Dichlorodifluoromethane	1,000	200	--	6.7										
Methylene chloride	5	0.5	--	0.55*										
Tetrachloroethene	5	0.5	--	0.70*										
Toluene	343	68.6	--	1.6										
Trichloroethene	5	0.5	--	0.71*										
Metals (ug/l)														
Cadmium	5	0.5	--	--										
Lead	15	1.5	--	--										

Notes:
- * = Analyte detected between limit of detection and limit of quantitation
- -- = Not analyzed
- ug/l = Micrograms per liter
- ES = Enforcement standard
- NE = Not established
- PAH = Polycyclic aromatic hydrocarbons
- PAL = Preventive action limit
- VOCs = Volatile Organic Compounds

Bolding indicated compound equals or exceeds ES or PAL

VOCs listed were those detected in the laboratory.

Methylene chloride was reported to be present in the laboratory environment. Detections should be considered suspect.

TABLE 3 (cont.)

Parameter	Regulatory Standards		Well No. MW-5 (date sampled)											
	NR 140 ES	NR 140 PAL	02/23/99	05/07/99	08/02/99									
DRO (ug/l)	NE	NE	--	--	--									
PAHs (ug/l)														
Acenaphthene	NE	NE	<0.47	--	<0.47									
Acenaphthylene	NE	NE	<0.41	--	<0.41									
Anthracene	3,000	600	<0.021	--	<0.021									
Benzo(a)anthracene	NE	NE	<0.014	--	<0.014									
Benzo(a)pyrene	0.2	0.02	<0.015	--	<0.015									
Benzo(b)fluoranthene	0.2	0.02	<0.015	--	<0.015									
Benzo(g,h,i)perylene	NE	NE	<0.021	--	<0.021									
Benzo(k)fluoranthene	NE	NE	<0.0090	--	<0.0090									
Chrysene	0.2	0.02	<0.016	--	<0.016									
Dibenzo(a,h)anthracene	NE	NE	<0.020	--	<0.020									
Fluoranthene	NE	NE	<0.015	--	<0.015									
Fluorene	400	80	<0.058	--	<0.058									
Indeno(1,2,3-cd)pyrene	NE	NE	<0.025	--	<0.025									
1-Methylnaphthalene	NE	NE	<0.36	--	<0.36									
2-Methylnaphthalene	NE	NE	0.47*	--	<0.36									
Naphthalene	40	8	<0.42	--	<0.42									
Phenanthrene	NE	NE	0.21	--	<0.046									
Pyrene	250	50	<0.017	--	<0.017									
VOCs (ug/l)														
Chlorobenzene	NE	NE	--	--	0.24*									
1,4-Dichlorobenzene	75	15	--	--	0.63*									
Toluene	343	68.6	--	--	0.53*									
Metals (ug/l)														
Cadmium	5	0.5	--	--	**0.85***									
Lead	15	1.5	--	--	**5.9***									

Notes:
* = Analyte detected between limit of detection and limit of quantitation
-- = Not analyzed
ug/l = Micrograms per liter
ES = Enforcement standard
NE = Not established

PAH = Polycyclic aromatic hydrocarbons
PAL = Preventive action limit
VOCs = Volatile Organic Compounds
Bolding indicated compound equals or exceeds ES or PAL
VOCs listed were those detected in the laboratory.

Methylene chloride was reported to be present in the laboratory environment. Detections should be considered suspect.

TABLE 3 (cont.)

Parameter	Regulatory Standards		Well No. MW-6 (date sampled)											
	NR 140 ES	NR 140 PAL	02/23/99	05/07/99	08/02/99									
DRO (ug/l)	NE	NE	--	--	--									
PAHs (ug/l)														
Acenaphthene	NE	NE	<0.47	--	<0.47									
Acenaphthylene	NE	NE	<0.41	--	<0.41									
Anthracene	3,000	600	<0.021	--	<0.021									
Benzo(a)anthracene	NE	NE	<0.014	--	<0.014									
Benzo(a)pyrene	0.2	0.02	<0.015	--	<0.015									
Benzo(b)fluoranthene	0.2	0.02	<0.015	--	<0.015									
Benzo(g,h,i)perylene	NE	NE	<0.021	--	<0.021									
Benzo(k)fluoranthene	NE	NE	<0.0090	--	<0.0090									
Chrysene	0.2	0.02	<0.016	--	<0.016									
Dibenzo(a,h)anthracene	NE	NE	<0.020	--	<0.020									
Fluoranthene	NE	NE	<0.015	--	<0.015									
Fluorene	400	80	<0.058	--	<0.058									
Indeno(1,2,3-cd)pyrene	NE	NE	<0.025	--	<0.025									
1-Methylnaphthalene	NE	NE	<0.36	--	<0.36									
2-Methylnaphthalene	NE	NE	<0.36	--	<0.36									
Naphthalene	40	8	<0.42	--	<0.42									
Phenanthrene	NE	NE	0.14*	--	<0.046									
Pyrene	250	50	<0.017	--	<0.017									
VOCs (ug/l)														
Chloroform	6	0.6	--	--	0.45									
1,4-Dichlorobenzene	75	15	--	--	0.51									
Dichlorodifluoromethane	1,000	200	--	--	8.8									
Toluene	343	68.6	--	--	0.74*									
Metals (ug/l)														
Cadmium	5	0.5	--	--	<0.50									
Lead	15	1.5	--	--	7.4*									

Notes:
* = Analyte detected between limit of detection and limit of quantitation
-- = Not analyzed
ug/l = Micrograms per liter
ES = Enforcement standard
NE = Not established

PAH = Polycyclic aromatic hydrocarbons
PAL = Preventive action limit
VOCs = Volatile Organic Compounds
Bolding indicated compound equals or exceeds ES or PAL
VOCs listed were those detected in the laboratory.

Methylene chloride was reported to be present in the laboratory environment. Detections should be considered suspect.

TABLE 3 (cont.)

Parameter	Regulatory Standards		Well No. MW-7 (date sampled)											
	NR 140 ES	NR 140 PAL	02/23/99	05/07/99	08/02/99									
DRO (ug/l)	NE	NE	--	--	--									
PAHs (ug/l)														
Acenaphthene	NE	NE	<0.47	--	<0.47									
Acenaphthylene	NE	NE	<0.41	--	<0.41									
Anthracene	3,000	600	<0.021	--	<0.021									
Benzo(a)anthracene	NE	NE	<0.014	--	<0.014									
Benzo(a)pyrene	0.2	0.02	<0.015	--	<0.015									
Benzo(b)fluoranthene	0.2	0.02	<0.015	--	<0.015									
Benzo(g,h,i)perylene	NE	NE	<0.021	--	<0.021									
Benzo(k)fluoranthene	NE	NE	<0.0090	--	<0.0090									
Chrysene	0.2	0.02	<0.016	--	<0.016									
Dibenzo(a,h)anthracene	NE	NE	<0.020	--	<0.020									
Fluoranthene	NE	NE	<0.015	--	<0.015									
Fluorene	400	80	<0.058	--	<0.058									
Indeno(1,2,3-cd)pyrene	NE	NE	<0.025	--	<0.025									
1-Methylnaphthalene	NE	NE	<0.36	--	<0.36									
2-Methylnaphthalene	NE	NE	<0.36	--	<0.36									
Naphthalene	40	8	<0.42	--	<0.42									
Phenanthrene	NE	NE	0.11*	--	<0.046									
Pyrene	250	50	<0.017	--	<0.017									
VOCs (ug/l)														
1,4-Dichlorobenzene	75	15	--	--	0.39*									
Dichlorodifluoromethane	1,000	200	--	--	1.7									
Toluene	343	68.6	--	--	0.59*									
Metals (ug/l)														
Cadmium	5	0.5	--	--	<0.50									
Lead	15	1.5	--	--	<2.8									

L:\WORK\Wp\reprts99\30430\cet\table2_kww.wpd

Notes:
- * = Analyte detected between limit of detection and limit of quantitation
- -- = Not analyzed
- ug/l = Micrograms per liter
- ES = Enforcement standard
- NE = Not established

PAH = Polycyclic aromatic hydrocarbons
PAL = Preventive action limit
VOCs = Volatile Organic Compounds
Bolding indicated compound equals or exceeds ES or PAL
VOCs listed were those detected in the laboratory.

Methylene chloride was reported to be present in the laboratory environment. Detections should be considered suspect.