GIS REGISTRY INFORMATION

SITE NAME:	Chetek Economy Marine		
BRRTS #:	03-03-000358	**FID #** (if appropriate):	
COMMERCE #:	54728-9000-01-A		
CLOSURE DATE:	October 16, 2006		
STREET ADDRESS:	101 Banks St		
CITY:	Chetek		

SOURCE PROPERTY GPS COORDINATES (meters in WTM91 projection):	**X =**	390688		**Y =**	539499	
CONTAMINATED MEDIA:	Groundwater	X	Soil		Both	
OFF-SOURCE GW CONTAMINATION >ES:			Yes		No	X
• **IF YES, STREET ADDRESS:**						
• **GPS COORDINATES** (meters in WTM91 projection):	**X =**			**Y =**		
OFF-SOURCE SOIL CONTAMINATION >Generic or Site-Specific RCL (SSRCL):		**Yes**		**No**	**X**	
• **IF YES, STREET ADDRESS 1:**						
• **GPS COORDINATES** (meters in WTM91 projection):	**X =**			**Y =**		
CONTAMINATION IN RIGHT OF WAY:		**Yes**		**No**	**X**	

DOCUMENTS NEEDED

Closure Letter, and any conditional closure letter issued or denial letter issued	X
Copy of any maintenance plan referenced in the final closure letter	
Copy of (soil or land use) deed notice *if any required as a condition of closure*	
Copy of most recent deed, including legal description, for all affected properties	X
Certified survey map or relevant portion of the recorded plat map (*if referenced in the legal description*) for all affected properties	X
County Parcel ID number, *if used for county*, for all affected properties	X
Location Map that outlines all properties within contaminated site boundaries on USGS topographic map or plat map in sufficient detail to permit the parcels to be located easily. If groundwater standards are exceeded, the map must also include the location of all municipal and potable wells within 1200' of the site.	X
Detailed Site Map(s) for all affected properties, showing buildings, roads, property boundaries, contaminant sources, utility lines, monitoring wells and potable wells. This map shall also show the location of all contaminated public streets, highway and railroad rights-of-way in relation to the source property and in relation to the boundaries of groundwater contamination exceeding ch. NR 140 ESs and soil contamination exceeding ch. NR 720 generic or SSRCLs.	X
Tables of Latest Groundwater Analytical Results (no shading or cross-hatching)	X
Tables of Latest Soil Analytical Results (no shading or cross-hatching)	X
Isoconcentration map(s), *if required for site investigation (SI)*. The isoconcentration map should have flow direction and extent of groundwater contamination defined. **If not available, include the latest extent of contaminant plume map.**	X
GW: Table of water level elevations, with sampling dates, and free product noted if present	X
GW: Latest groundwater flow direction/monitoring well location map (should be 2 maps if maximum variation in flow direction is greater than 20 degrees)	X
SOIL: Latest horizontal extent of contamination exceeding generic or SSRCLs, with one contour	
Geologic cross-sections, *if required for SI*	X
RP certified statement that legal descriptions are complete and accurate	X
Copies of off-source notification letters (if applicable)	
Letter informing ROW owner of residual contamination (if applicable) (public, highway or railroad ROW)	

commerce.wi.gov
Wisconsin
Department of Commerce

ENVIRONMENTAL & REGULATORY SERVICES DIVISION
BUREAU OF PECFA
2715 Post Road
Stevens Point, Wisconsin 54481
TDD #: (608) 264-8777
Fax #: (715) 345-5269
Jim Doyle, Governor
Mary P. Burke, Secretary

October 16, 2006

Greg Heppner
101 Banks St
Chetek, WI 54728

RE: **Final Closure**

Commerce # 54728-9000-01 DNR BRRTS # 03-03-000358
Chetek Economy Marine, 101 Banks St, Chetek

Dear Mr. Heppner:

The Wisconsin Department of Commerce (Commerce) has received all items required as conditions for closure of the site referenced above. This case is now listed as "closed" on the Commerce database and will be included on the Department of Natural Resources (DNR) Geographic Information System (GIS) Registry of Closed Remediation Sites to address residual contamination. It is in your best interest to keep all documentation related to the environmental activities that were conducted.

If residual contamination is encountered in the future, it must be managed in accordance with all applicable state and federal regulations. If it is determined that any remaining contamination poses a threat, the case may be reopened and further investigation or remediation may be required.

Thank you for your efforts to bring this case to closure. If you have any questions, please contact me in writing at the letterhead address or by telephone at (715) 345-5307.

Sincerely,

Tim Zeichert
Senior Hydrogeologist
Site Review Section

cc: Kenneth J. Lassa, REI
Case File

commerce.wi.gov
Wisconsin
Department of Commerce

ENVIRONMENTAL & REGULATORY SERVICES DIVISION
BUREAU OF PECFA
2715 Post Road
Stevens Point, Wisconsin 54481
TDD #: (608) 264-8777
Fax #: (715) 345-5225
Jim Doyle, Governor
Mary P. Burke, Secretary

July 19, 2006

Greg Heppner
101 Banks St
Chetek, WI 54728

RE: **Conditional Case Closure**

Commerce # 54728-9000-01 DNR BRRTS # 03-03-000358
Chetek Economy Marine, 101 Banks St, Chetek

Dear Mr. Heppner:

The Wisconsin Department of Commerce (Commerce) has reviewed the request for case closure prepared by your consultant, REI, for the site referenced above. It is understood that residual groundwater contamination remains on site. Commerce has determined that this site does not pose a significant threat to the environment and human health. No further investigation or remedial action is necessary.

The following condition must be satisfied to obtain final closure:

- All five monitoring wells and a piezometer must be properly abandoned. The appropriate documentation must be forwarded to the letterhead address.

This letter serves as your written notice of "no further action." Timely filing of your final PECFA claim (if applicable) is encouraged. If your claim is not received within 120 days of the date of this letter, interest costs incurred after 60 days of the date of this letter will not be eligible for PECFA reimbursement. Costs associated with recording deed notices or other restrictions are not eligible for PECFA reimbursement, and the recording of these notices should not delay the claim submittal process.

Thank you for your efforts to protect Wisconsin's environment. If you have any questions, please contact me in writing at the letterhead address or by telephone at (715) 345-5307.

Sincerely,

Tim Zeichert
Senior Hydrogeologist
Site Review Section

cc: Keith A. Klebenow, REI
Case File

DOCUMENT NO.

476751

WARRANTY DEED
STATE BAR OF WISCONSIN FORM 2 — 1982

VOL 541 PAGE 544

THIS SPACE RESERVED FOR RECORDING DATA

INDEXED

RECEIVED FOR RECORD
10:20 A.M.
APR 3 1985
Maxine M. Strauss
REGISTER OF DEEDS
BARRON COUNTY, WI

RETURN TO
BRUNNER, SYKES & MUSCHINSKE
P. O. Box 111
Rice Lake, WI 54868

MARVIN N. SWANT a/k/a MARVIN M. SWANT and DOROTHY A. SWANT, husband and wife as joint tenants,

conveys and warrants to CHETEK ECONOMY MARINE, INC., a Wisconsin corporation

for One Dollar ($1.00) and other such valuable considerations

the following described real estate in Barron County, State of Wisconsin:

Tax Parcel No:

Lot 8 of Assessor's Plat No. 2, a part of the City of Chetek, including Parcel "B" on CSM 7-54;

Lot 3, Block 4, 3rd Addition to the Village (now City) of Chetek;

The North 80 feet of Lot 1; and the North 80 feet, except the West 33 feet of the South 14 feet of Lot 2;
all in Block 4 of the 3rd Addition to the Village (now City) of Chetek.

TRANSFER
$ 300.00
TFB

This is (is) (is not) homestead property.

Exception to warranties:

Dated this ~~28th~~ 29th day of March, 19 85.

(SEAL) Marvin N. Swant (SEAL)
Marvin N. Swant

(SEAL) Dorothy A. Swant (SEAL)
Dorothy A. Swant

AUTHENTICATION

Signature(s)

authenticated this day of , 19

TITLE: MEMBER STATE BAR OF WISCONSIN
(If not, authorized by § 706.06, Wis. Stats.)

THIS INSTRUMENT WAS DRAFTED BY
Alan L. Sykes, Attorney at Law
BRUNNER, SYKES & MUSCHINSKE
Rice Lake, WI 54868
(Signatures may be authenticated or acknowledged. Both are not necessary.)

ACKNOWLEDGMENT

STATE OF WISCONSIN
Barron County. } ss.

Personally came before me this 28 day of March, 1985, the above named Marvin N. Swant a/k/a Marvin M. Swant and Dorothy A. Swant, husband and wife,

to me known to be the persons who executed the foregoing instrument and acknowledge the same.

Alan L. Sykes
Alan L. Sykes
Notary Public County, Wis.
My Commission is permanent. (If not, state expiration date: , 19)

*Names of persons signing in any capacity should be typed or printed below their signatures.

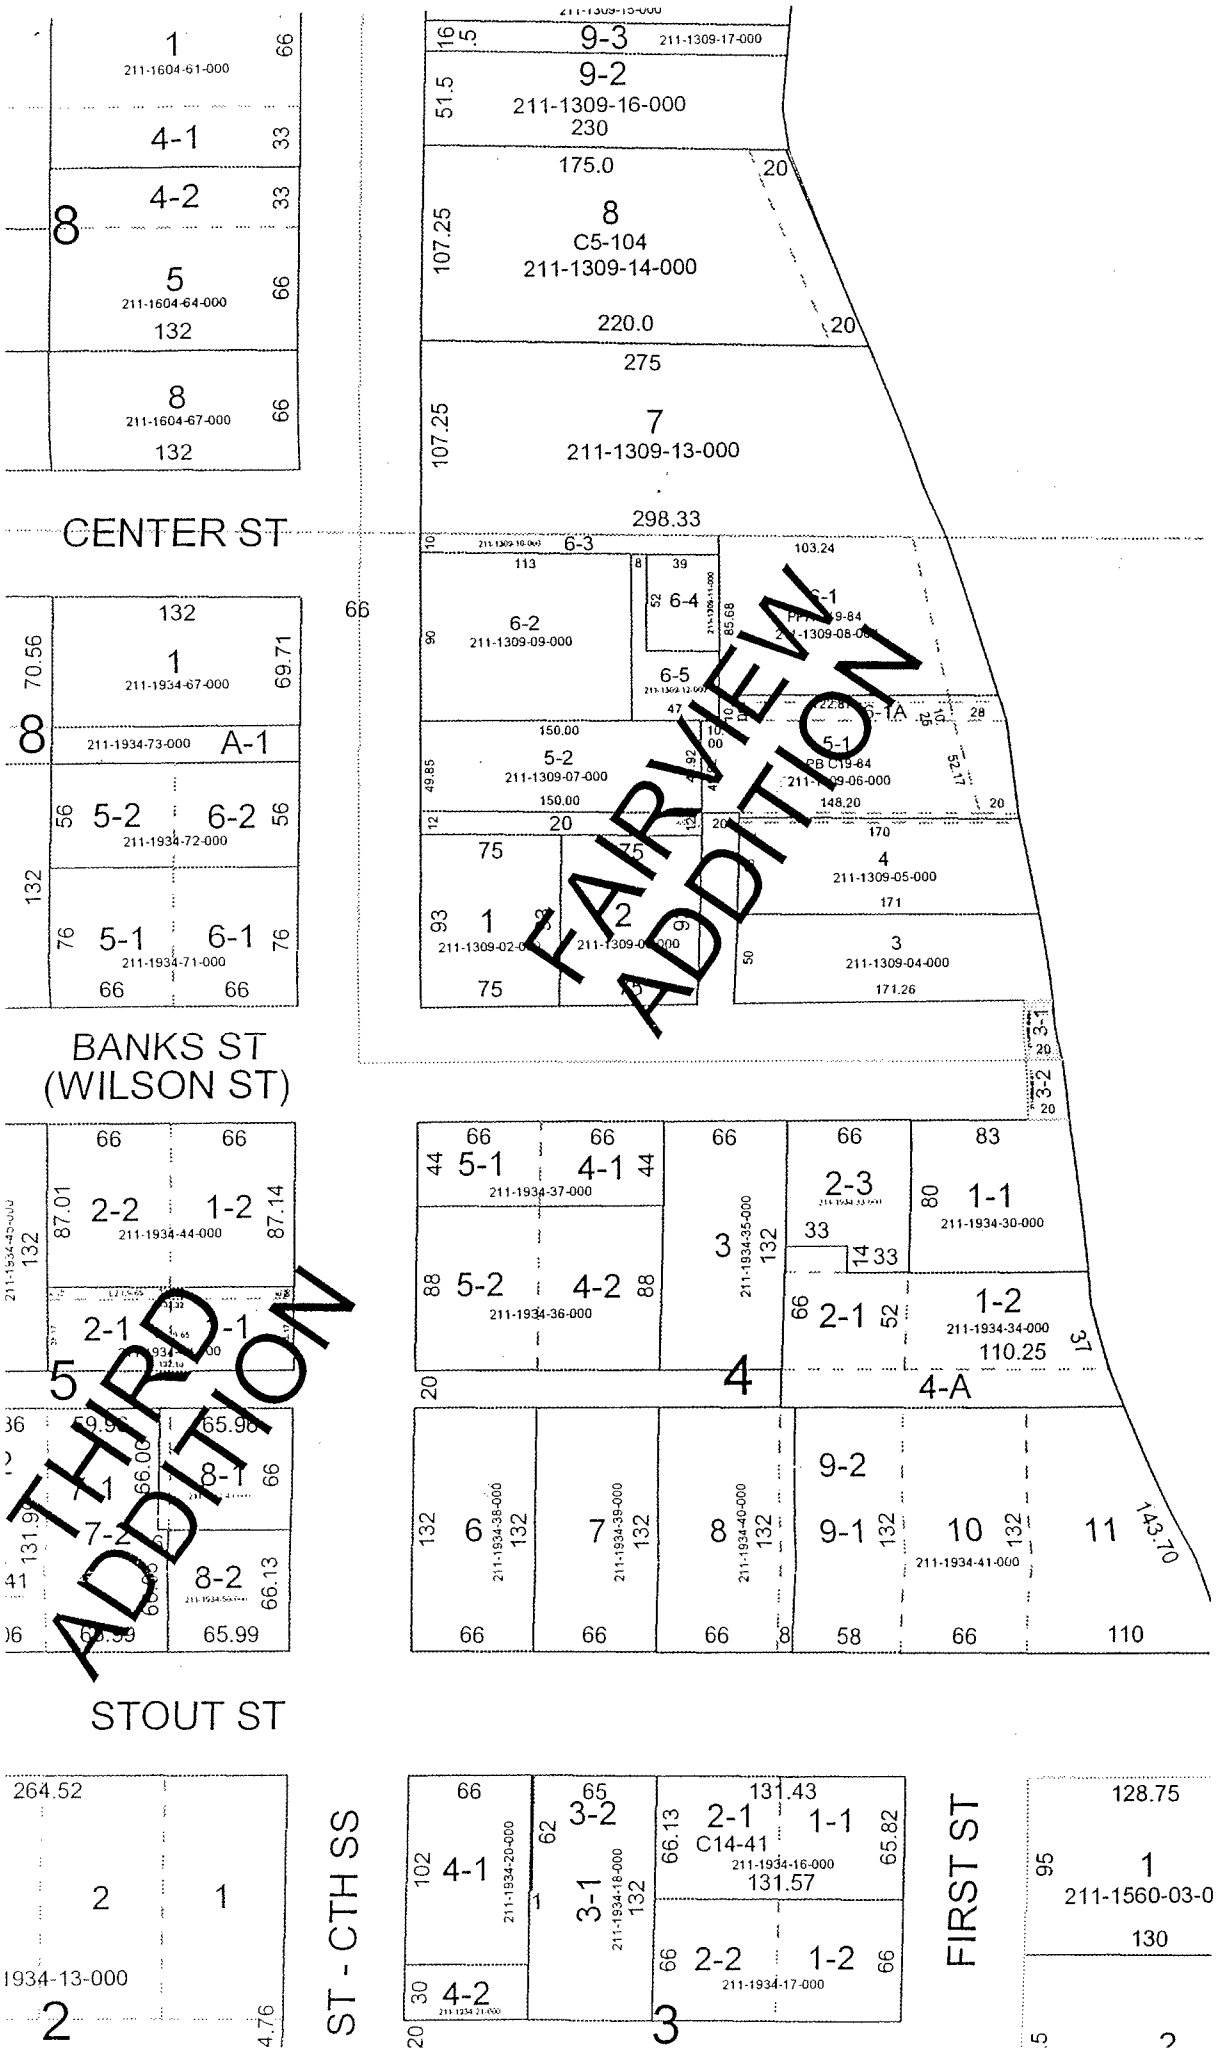
CENTER ST
BANKS ST
(WILSON ST)
STOUT ST
ST - CTH SS
FIRST ST
FARVIEW ADDITION
THIRD ADDITION
211-1309-16-000
211-1309-14-000
211-1309-13-000
211-1309-09-000
211-1309-07-000
211-1309-05-000
211-1309-04-000
211-1934-67-000
211-1934-72-000
211-1934-71-000
211-1934-44-000
211-1934-37-000
211-1934-36-000
211-1934-35-000
211-1934-30-000
211-1934-34-000
211-1934-41-000
211-1934-16-000
211-1934-17-000
211-1934-18-000
211-1934-20-000
211-1560-03-0

REI
CIVIL & ENVIRONMENTAL ENGINEERING, SURVEYING

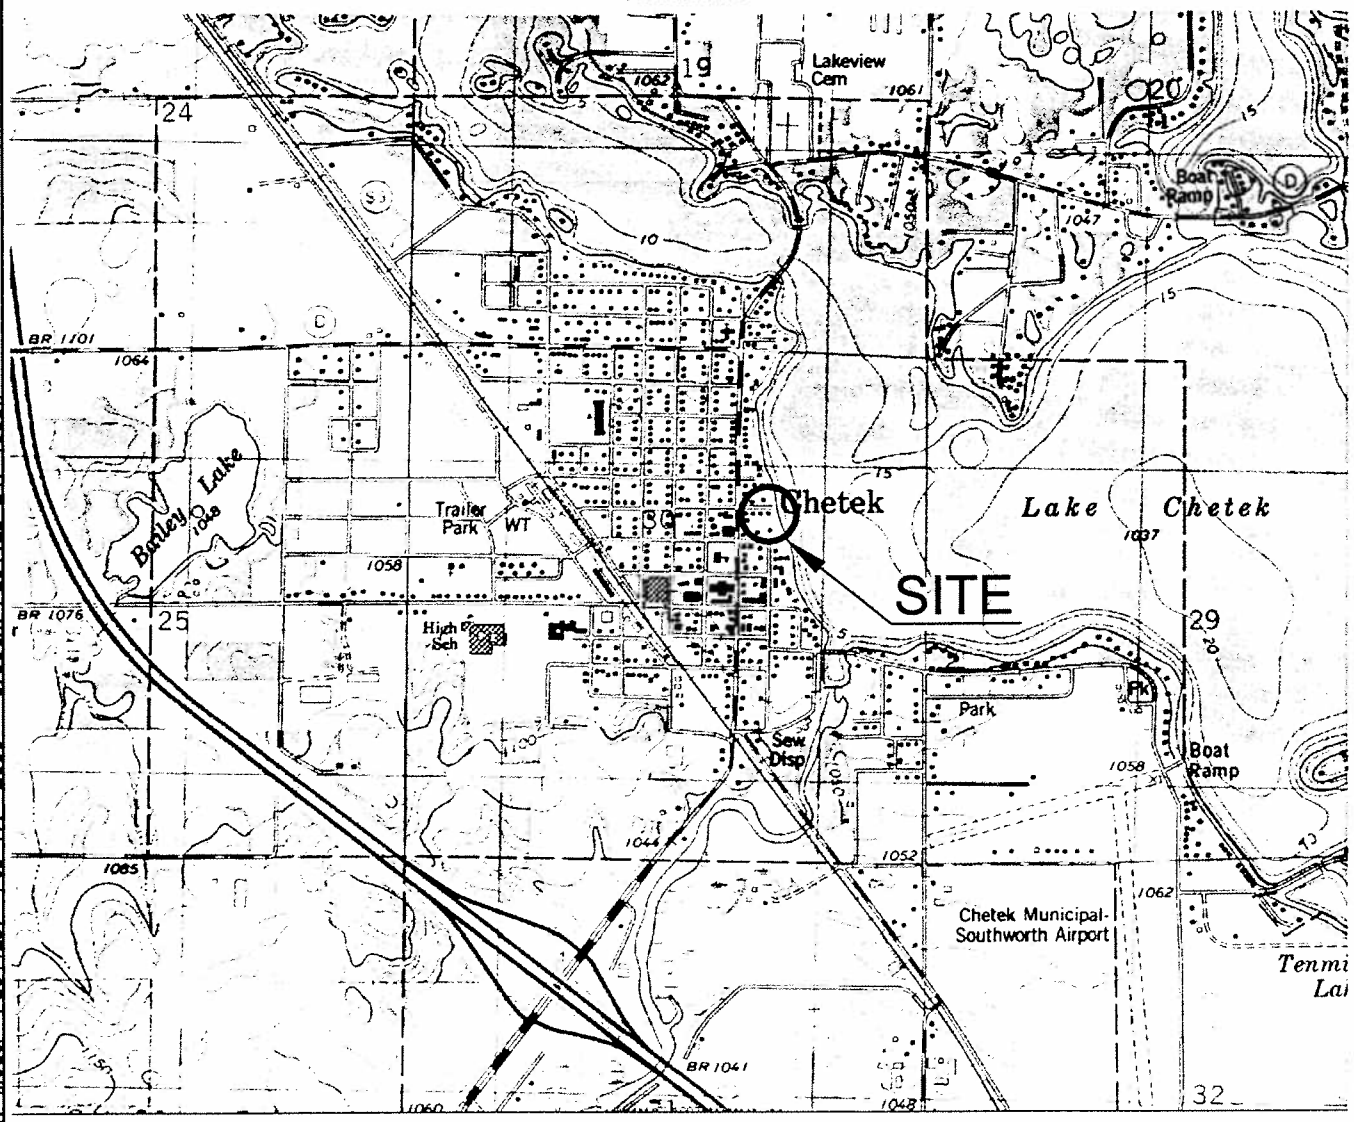

SCALE 1:24 000

1 ½ 0 1 MILE

1000 0 1000 2000 3000 4000 5000 6000 7000 FEET

1 .5 0 1 KILOMETER

CONTOUR INTERVAL 10 FEET
NATIONAL GEODETIC VERTICAL DATUM OF 1929

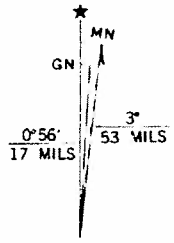

UTM GRID AND 1978 MAGNETIC NORTH DECLINATION AT CENTER OF SHEET

CHETEK, WIS.
SW/4 CHETEK 15' QUADRANGLE
N4515-W9137.5/7.5

1978

AMS 2674 I SW-SERIES V861

QUADRANGLE LOCATION

REI Engineering, INC.

CHETEK ECONOMY MARINE 101 BANKS STREET CHETEK, WISCONSIN	FIGURE 1 : SITE VICINITY MAP		
	PROJECT NO. 2100	DRAWN BY: TAW	DATE: 2/15/2006

DRAWING FILE: J:\Drafting\2100CHETEK\dwg\2100VICN.dwg LAYOUT: Model PLOTTED: Feb 17, 2006 - 9:33am PLOTTED BY: ToddW

REI
CIVIL & ENVIRONMENTAL ENGINEERING, SURVEYING

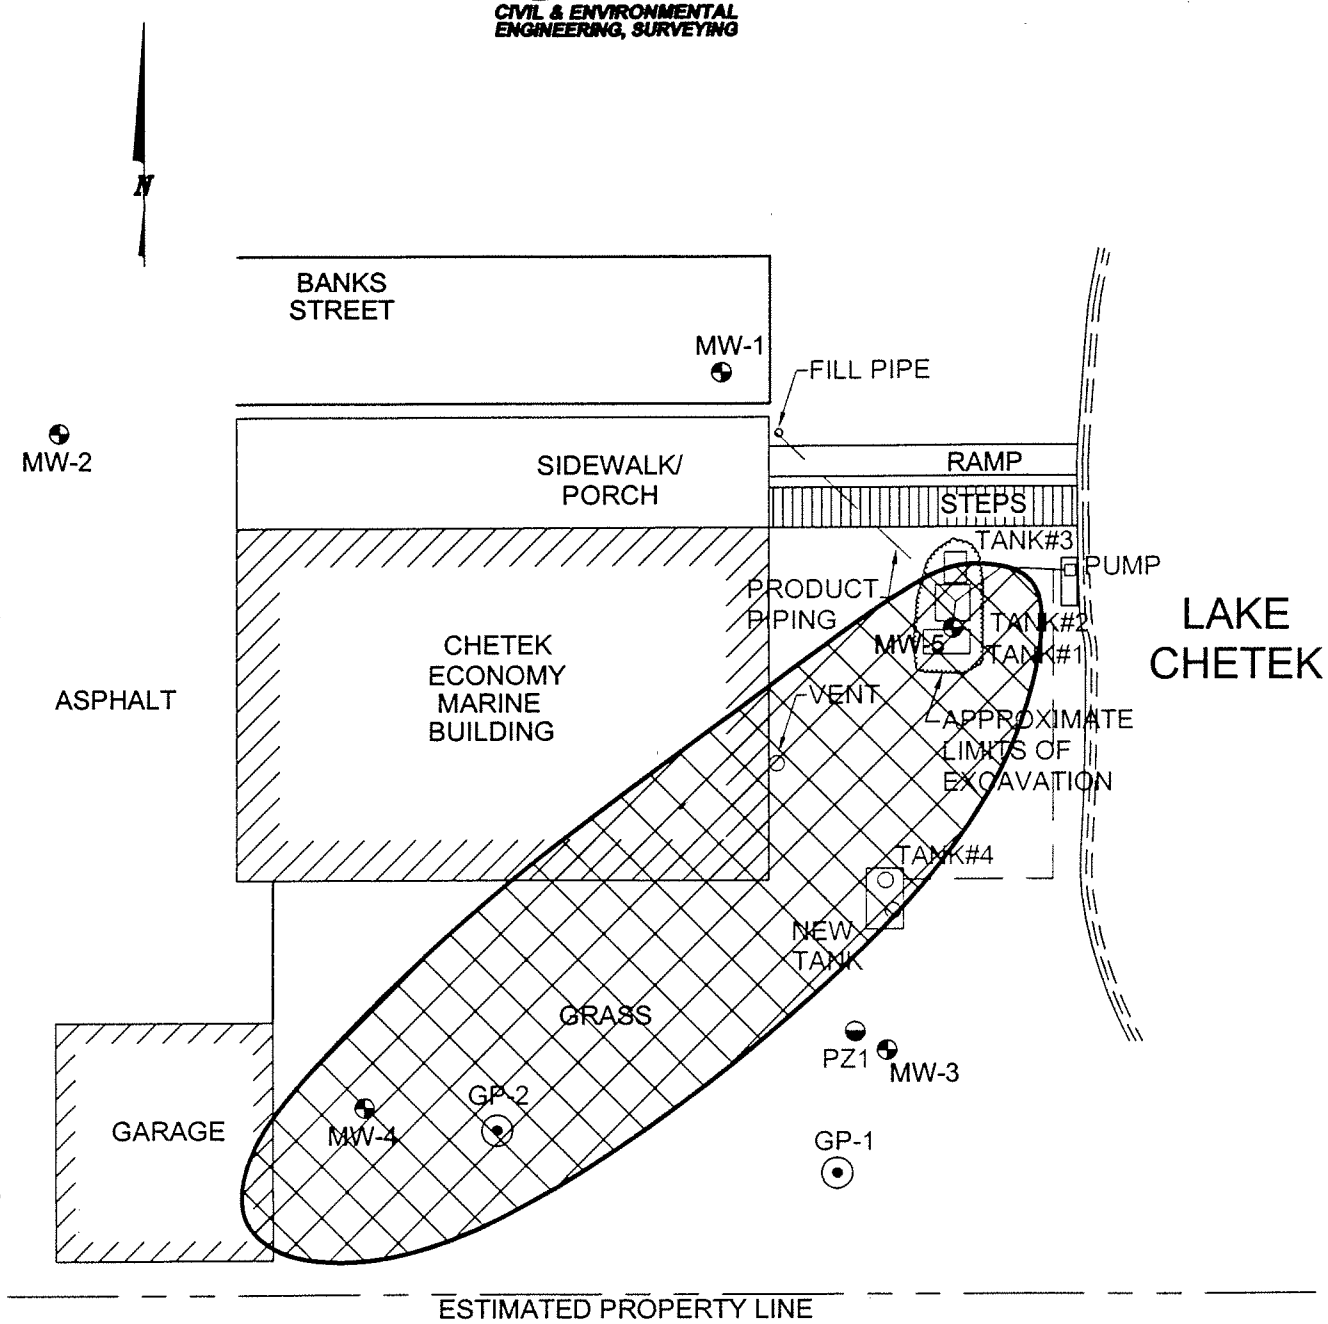

LEGEND

0 20

SCALE: 1" = 20'

PIEZOMETER

MONITORING WELL

GEOPROBE LOCATION

ESTIMATED EXTENT OF GROUNDWATER EXCEEDING NR 140 ES

REI Engineering, INC.

CHETEK ECONOMY MARINE
101 BANKS STREET
CHETEK, WISCONSIN

FIGURE 5 *ESTIMATED EXTENT OF GROUNDWATER EXCEEDING NR 140 ENFORCEMENT STANDARDS*

PROJECT NO.	DRAWN BY:	DATE:
2100	taw	2/15/2006

DRAWING FILE: J:\Drafting\2100CHETEK\dwg\2100_GW-CONT.dwg LAYOUT: Model PLOTTED: Feb 15, 2006 - 4:47pm PLOTTED BY: ToddW

Table 3a
Summary of Groundwater Analytical Results
Chetek Economy Marine
MW-1

		Date	1/8/03	4/8/03	7/27/04	11/25/04	4/5/2005	6/28/05
Parameter	**ES**	**PAL**						
VOC Parameters								
Benzene	5	0.5	<0.50	<0.30	<0.14	0.22	<0.14	<0.14
Ethylbenzene	700	140	<1.1	0.9	<0.40	1.8	<0.40	<0.40
Toluene	1,000	200	<1.7	<0.58	<0.36	<0.36	<0.36	<0.36
Xylenes (Total)	10,000	1,000	<2.2	<1.2	<0.74	<0.74	<1.1	<0.74
Methyl tert Butyl Ether	60	12	<1.7	0.94	<0.36	0.76	<0.36	<0.36
Naphthalene	40	8	<1.3	NA	NA	NA	NA	<0.47
Total Trimethylbenzene	480	96	<1.4	0.57	<0.40	<0.40	<0.79	<0.40
1,1,1,2-Tetrachloroethane	70	7	<1.9	NA	NA	NA	NA	NA
1,1,1-Trichloroethane	200	40	<1.3	NA	NA	NA	NA	NA
1,1,2,2-Tetrachloroethane	0.2	0.02	<1.5	NA	NA	NA	NA	NA
1,1,2-Trichloroethane	5	0.5	<1.0	NA	NA	NA	NA	NA
1,2,3-Trichloropropane	60	12	<1.8	NA	NA	NA	NA	NA
1,2-Dibromo-3-chloropropane	0.2	0.02	<1.8	NA	NA	NA	NA	NA
1,2-Dichlorobenzene	600	60	<1.4	NA	NA	NA	NA	NA
1,2-Dichloroethane	5	0.5	<1.1	NA	NA	NA	NA	NA
1,2-Dichloropropane	5	0.5	<0.78	NA	NA	NA	NA	NA
1,3-Dichlorobenzene	1250	125	<1.2	NA	NA	NA	NA	NA
1,4-Dichlorobenzene	75	15	<1.3	NA	NA	NA	NA	NA
Bromoform	4.4	0.44	<0.90	NA	NA	NA	NA	NA
Bromomethane	10	1	<1.7	NA	NA	NA	NA	NA
Carbon tetrachloride	5	0.5	<0.94	NA	NA	NA	NA	NA
Chlorobenzene	-	-	<1.2	NA	NA	NA	NA	NA
Chloroethane	400	80	<1.7	NA	NA	NA	NA	NA
Chloromethane	3	0.3	<0.50	NA	NA	NA	NA	NA
cis-1,2-Dichloroethene	70	7	<1.6	NA	NA	NA	NA	NA
cis-1,3-Dichloropropene	0.2	0.02	<1.1	NA	NA	NA	NA	NA
Isopropylbenzene	-	-	<1.3	NA	NA	NA	NA	NA
Methylene Chloride	5	0.5	<0.94	NA	NA	NA	NA	NA
n-Butylbenzene	-	-	<1.3	NA	NA	NA	NA	NA
n-Propylbenzene	-	-	<1.9	NA	NA	NA	NA	NA
p-Isopropyltoluene	-	-	<1.2	NA	NA	NA	NA	NA
sec-Butylbenzene	-	-	<1.2	NA	NA	NA	NA	NA
Styrene	100	10	<1.2	NA	NA	NA	NA	NA
tert-Butylbenzene	-	-	<1.9	NA	NA	NA	NA	NA
Tetrachloroethane	-	-	<1.3	NA	NA	NA	NA	NA
Trichloroethene	5	0.5	<0.78	NA	NA	NA	NA	NA
Vinyl Chloride	0.2	0.02	<0.22	NA	NA	NA	NA	NA
PAH Parameters								
Acenaphthene	-	-	0.23	NA	NA	NA	NA	NA
Acenaphthylene	-	-	<0.19	NA	NA	NA	NA	NA
Anthracene	3000	600	<0.20	NA	NA	NA	NA	NA
Benzo(a)Anthracene	-	-	<0.12	NA	NA	NA	NA	NA
Benzo(a)Pyrene	0.2	0.02	<0.14	NA	NA	NA	NA	NA
Benzo(b)Fluoranthene	0.2	0.02	<0.13	NA	NA	NA	NA	NA
Benzo(ghi)Perylene	-	-	<0.16	NA	NA	NA	NA	NA
Benzo(k)Fluoranthene	-	-	<0.19	NA	NA	NA	NA	NA
Chrysene	0.2	0.02	<0.14	NA	NA	NA	NA	NA
Dibenzo(a,h)Anthracene	-	-	<0.16	NA	NA	NA	NA	NA
Fluoranthene	400	80	<0.13	NA	NA	NA	NA	NA
Fluorene	400	80	<0.17	NA	NA	NA	NA	NA
Indeno(1,2,3-cd)Pyrene	-	-	<0.21	NA	NA	NA	NA	NA
Naphthalene	40	8	0.77	NA	NA	NA	NA	NA
1-Methyl Naphthalene	-	-	<0.78	NA	NA	NA	NA	NA
2-Methyl Naphthalene	-	-	2.3	NA	NA	NA	NA	NA
Phenanthrene	-	-	<0.16	NA	NA	NA	NA	NA
Pyrene	250	50	<0.17	NA	NA	NA	NA	NA
Lead (mg/L)	15	1.5	2.3	NA	NA	NA	NA	NA
Total Iron (mg/L)	NA	NA	NA	NA	NA	2500	NA	NA
Nitrate-Nitrite (mg/L)	NA	NA	NA	NA	NA	<0.063	NA	NA
Sulfate (mg/L)	NA	NA	NA	NA	NA	1.4	NA	NA

Notes:

All values are reported in µg/l (ppb) unless noted
ES = NR140.10 Enforcement Standards
PAL = NR140.10 Preventive Action Limits
NA= Not Analyzed
ES exceedences are in bold text
PAL exceedences are in italic text

F:\RESHARE\KLEBENOW\2100 Chetek\Closure\[2100gw.xls]MW1

Table 3b
Summary of Groundwater Analytical Results
Chetek Economy Marine
MW-2

		Date	1/8/03	4/8/03	7/27/04	11/25/04	4/5/05	6/28/05
Parameter	**ES**	**PAL**						
VOC Parameters								
Benzene	5	0.5	<0.25	<0.30	<0.14	<0.14	<0.14	<0.14
Ethylbenzene	700	140	<0.53	<0.60	<0.40	<0.40	<0.40	<0.40
Toluene	1,000	200	<0.84	<0.58	<0.36	<0.36	<0.36	<0.36
Xylenes (Total)	10,000	1,000	<1.1	<1.2	<0.74	<0.74	<1.1	<0.74
Methyl tert Butyl Ether	60	12	<0.87	<0.58	<0.36	<0.36	<0.36	<0.36
Naphthalene	40	8	<0.63	NA	NA	NA	NA	<0.47
Total Trimethylbenzene	480	96	<0.69	<0.66	<0.40	<0.40	<0.79	<0.40
1,1,1,2-Tetrachloroethane	70	7	<0.95	NA	NA	NA	NA	NA
1,1,1-Trichloroethane	200	40	<0.65	NA	NA	NA	NA	NA
1,1,2,2-Tetrachloroethane	0.2	0.02	<0.77	NA	NA	NA	NA	NA
1,1,2-Trichloroethane	5	0.5	<0.50	NA	NA	NA	NA	NA
1,2,3-Trichloropropane	60	12	<0.92	NA	NA	NA	NA	NA
1,2-Dibromo-3-chloropropane	0.2	0.02	<0.88	NA	NA	NA	NA	NA
1,2-Dichlorobenzene	600	60	<0.71	NA	NA	NA	NA	NA
1,2-Dichloroethane	5	0.5	<0.55	NA	NA	NA	NA	NA
1,2-Dichloropropane	5	0.5	<0.39	NA	NA	NA	NA	NA
1,3-Dichlorobenzene	1250	125	<0.58	NA	NA	NA	NA	NA
1,4-Dichlorobenzene	75	15	<0.63	NA	NA	NA	NA	NA
Bromoform	4.4	0.44	<0.45	NA	NA	NA	NA	NA
Bromomethane	10	1	<0.87	NA	NA	NA	NA	NA
Carbon tetrachloride	5	0.5	<0.47	NA	NA	NA	NA	NA
Chlorobenzene	-	-	<0.58	NA	NA	NA	NA	NA
Chloroethane	400	80	<0.84	NA	NA	NA	NA	NA
Chloromethane	3	0.3	<0.27	NA	NA	NA	NA	NA
cis-1,2-Dichloroethene	70	7	<0.81	NA	NA	NA	NA	NA
cis-1,3-Dichloropropene	0.2	0.02	<0.57	NA	NA	NA	NA	NA
Isopropylbenzene	-	-	<0.66	NA	NA	NA	NA	NA
Methylene Chloride	5	0.5	<0.47	NA	NA	NA	NA	NA
n-Butylbenzene	-	-	<0.65	NA	NA	NA	NA	NA
n-Propylbenzene	-	-	<0.95	NA	NA	NA	NA	NA
p-Isopropyltoluene	-	-	<0.58	NA	NA	NA	NA	NA
sec-Butylbenzene	-	-	<0.62	NA	NA	NA	NA	NA
Styrene	100	10	<0.62	NA	NA	NA	NA	NA
tert-Butylbenzene	-	-	<0.96	NA	NA	NA	NA	NA
Tetrachloroethane	-	-	<0.63	NA	NA	NA	NA	NA
Trichloroethene	5	0.5	<0.39	NA	NA	NA	NA	NA
Vinyl Chloride	0.2	0.02	<0.11	NA	NA	NA	NA	NA
PAH Parameters								
Acenaphthene	-	-	<0.18	NA	NA	NA	NA	NA
Acenaphthylene	-	-	<0.19	NA	NA	NA	NA	NA
Anthracene	3000	600	<0.20	NA	NA	NA	NA	NA
Benzo(a)Anthracene	-	-	<0.12	NA	NA	NA	NA	NA
Benzo(a)Pyrene	0.2	0.02	<0.14	NA	NA	NA	NA	NA
Benzo(b)Fluoranthene	0.2	0.02	<0.13	NA	NA	NA	NA	NA
Benzo(ghi)Perylene	-	-	<0.16	NA	NA	NA	NA	NA
Benzo(k)Fluoranthene	-	-	<0.19	NA	NA	NA	NA	NA
Chrysene	0.2	0.02	<0.14	NA	NA	NA	NA	NA
Dibenzo(a,h)Anthracene	-	-	<0.16	NA	NA	NA	NA	NA
Fluoranthene	400	80	<0.13	NA	NA	NA	NA	NA
Fluorene	400	80	<0.17	NA	NA	NA	NA	NA
Indeno(1,2,3-cd)Pyrene	-	-	<0.21	NA	NA	NA	NA	NA
Naphthalene	40	8	0.054	NA	NA	NA	NA	NA
1-Methyl Naphthalene	-	-	0.028	NA	NA	NA	NA	NA
2-Methyl Naphthalene	-	-	0.055	NA	NA	NA	NA	NA
Phenanthrene	-	-	<0.016	NA	NA	NA	NA	NA
Pyrene	250	50	<0.017	NA	NA	NA	NA	NA
Lead (mg/L)	15	1.5	0.12	NA	NA	NA	NA	NA
Total Iron (mg/L)	NA	NA	NA	NA	NA	<18	NA	NA
Nitrate-Nitrite (mg/L)	NA	NA	NA	NA	NA	5.3	NA	NA
Sulfate (mg/L)	NA	NA	NA	NA	NA	8.3	NA	NA

Notes:

All values are reported in µg/l (ppb) unless noted
ES = NR140.10 Enforcement Standards
PAL = NR140.10 Preventive Action Limits
NA= Not Analyzed
ES exceedences are in bold text
PAL exceedences are in italic text

F:\REISHARE\KLEBENOW\2100 Chetek\Closure [2100gw xls]MW2

Table 3c
Summary of Groundwater Analytical Results
Chetek Economy Marine
MW-3

		Date	1/8/03	4/8/03	7/27/04	11/25/04	4/5/2005	6/28/05
Parameter	**ES**	**PAL**						
VOC Parameters								
Benzene	5	0.5	<0.25	<0.30	<0.14	<0.14	<0.14	<0.14
Ethylbenzene	700	140	<0.53	0.95	<0.40	0.73	0.71	1.4
Toluene	1,000	200	<0.84	<0.58	<0.36	<0.36	<0.36	<0.36
Xylenes (Total)	10,000	1,000	<1.1	<1.2	<0.74	<0.74	<1.1	2.1
Methyl tert Butyl Ether	60	12	<0.87	<0.58	<0.36	<0.36	<0.36	<0.36
Naphthalene	40	8	<0.63	NA	NA	NA	NA	1.0
Total Trimethylbenzene	480	96	<0.69	<0.66	<0.40	<0.40	<0.79	<0.40
1,1,1,2-Tetrachloroethane	70	7	<0.95	NA	NA	NA	NA	NA
1,1,1-Trichloroethane	200	40	<0.65	NA	NA	NA	NA	NA
1,1,2,2-Tetrachloroethane	0.2	0.02	<0.77	NA	NA	NA	NA	NA
1,1,2-Trichloroethane	5	0.5	<0.50	NA	NA	NA	NA	NA
1,2,3-Trichloropropane	60	12	<0.92	NA	NA	NA	NA	NA
1,2-Dibromo-3-chloropropane	0.2	0.02	<0.88	NA	NA	NA	NA	NA
1,2-Dichlorobenzene	600	60	<0.71	NA	NA	NA	NA	NA
1,2-Dichloroethane	5	0.5	<.55	NA	NA	NA	NA	NA
1,2-Dichloropropane	5	0.5	<0.39	NA	NA	NA	NA	NA
1,3-Dichlorobenzene	1250	125	<0.58	NA	NA	NA	NA	NA
1,4-Dichlorobenzene	75	15	<0.63	NA	NA	NA	NA	NA
Bromoform	4.4	0.44	<0.45	NA	NA	NA	NA	NA
Bromomethane	10	1	<0.87	NA	NA	NA	NA	NA
Carbon tetrachloride	5	0.5	<0.47	NA	NA	NA	NA	NA
Chlorobenzene	-	-	<0.58	NA	NA	NA	NA	NA
Chloroethane	400	80	<0.84	NA	NA	NA	NA	NA
Chloromethane	3	0.3	<0.27	NA	NA	NA	NA	NA
cis-1,2-Dichloroethene	70	7	<0.81	NA	NA	NA	NA	NA
cis-1,3-Dichloropropene	0.2	0.02	<0.57	NA	NA	NA	NA	NA
Isopropylbenzene	-	-	<0.66	NA	NA	NA	NA	NA
Methylene Chloride	5	0.5	<0.47	NA	NA	NA	NA	NA
n-Butylbenzene	-	-	<0.65	NA	NA	NA	NA	NA
n-Propylbenzene	-	-	<0.95	NA	NA	NA	NA	NA
p-Isopropyltoluene	-	-	<0.58	NA	NA	NA	NA	NA
sec-Butylbenzene	-	-	<0.62	NA	NA	NA	NA	NA
Styrene	100	10	<0.62	NA	NA	NA	NA	NA
tert-Butylbenzene	-	-	<0.96	NA	NA	NA	NA	NA
Tetrachloroethane	-	-	<0.63	NA	NA	NA	NA	NA
Trichloroethene	5	0.5	<0.39	NA	NA	NA	NA	NA
Vinyl Chloride	0.2	0.02	<0.11	NA	NA	NA	NA	NA
PAH Parameters								
Acenaphthene	-	-	0.15	NA	NA	NA	NA	NA
Acenaphthylene	-	-	<0.095	NA	NA	NA	NA	NA
Anthracene	3000	600	<0.100	NA	NA	NA	NA	NA
Benzo(a)Anthracene	-	-	<0.060	NA	NA	NA	NA	NA
Benzo(a)Pyrene	0.2	0.02	<0.070	NA	NA	NA	NA	NA
Benzo(b)Fluoranthene	0.2	0.02	<0.065	NA	NA	NA	NA	NA
Benzo(ghi)Perylene	-	-	<0.080	NA	NA	NA	NA	NA
Benzo(k)Fluoranthene	-	-	<0.095	NA	NA	NA	NA	NA
Chrysene	0.2	0.02	<0.070	NA	NA	NA	NA	NA
Dibenzo(a,h)Anthracene	-	-	<0.080	NA	NA	NA	NA	NA
Fluoranthene	400	80	0.072	NA	NA	NA	NA	NA
Fluorene	400	80	<0.085	NA	NA	NA	NA	NA
Indeno(1,2,3-cd)Pyrene	-	-	<0.10	NA	NA	NA	NA	NA
Naphthalene	40	8	0.37	NA	NA	NA	NA	NA
1-Methyl Naphthalene	-	-	0.13	NA	NA	NA	NA	NA
2-Methyl Naphthalene	-	-	0.13	NA	NA	NA	NA	NA
Phenanthrene	-	-	<0.080	NA	NA	NA	NA	NA
Pyrene	250	50	0.11	NA	NA	NA	NA	NA
Lead (mg/L)	15	1.5	3	NA	NA	NA	NA	NA
Total Iron (mg/L)	NA	NA	NA	NA	NA	2200	NA	NA
Nitrate-Nitrite (mg/L)	NA	NA	NA	NA	NA	<0.063	NA	NA
Sulfate (mg/L)	NA	NA	NA	NA	NA	1.5	NA	NA

Notes:

All values are reported in µg/l (ppb) unless noted
ES = NR140.10 Enforcement Standards
PAL = NR140.10 Preventive Action Limits
NA= Not Analyzed
ES exceedences are in bold text
PAL exceedences are in italic text

F:\REISHARE\KLEBENOW\2100 Chetek\Closure\[2100gw.xls]MW3

Table 3d
Summary of Groundwater Analytical Results
Chetek Economy Marine
MW-4

		Date	1/8/03	4/8/03	7/27/04	11/25/04	4/5/2005	6/28/05
Parameter	**ES**	**PAL**						
VOC Parameters								
Benzene	5	0.5	<6.2	<0.75	<0.69	*0.7*	<0.55	<0.69
Ethylbenzene	700	140	**780**	85	130	120	120	67
Toluene	1,000	200	<21	<1.4	<1.8	0.93	<1.4	<1.8
Xylenes (Total)	10,000	1,000	*3,300*	370	750	510	520	301
Methyl tert Butyl Ether	60	12	<22	1.6	*40*	2.1	9	*42*
Naphthalene	40	8	**200**	*29*	**59**	**43**	*36*	*24*
Total Trimethylbenzene	480	96	**2,680**	*285*	**1470**	*384*	*400*	**920**
1,1,1,2-Tetrachloroethane	70	7	<24	NA	NA	NA	NA	NA
1,1,1-Trichloroethane	200	40	<16	NA	NA	NA	NA	NA
1,1,2,2-Tetrachloroethane	0.2	0.02	<19	NA	NA	NA	NA	NA
1,1,2-Trichloroethane	5	0.5	<12	NA	NA	NA	NA	NA
1,2,3-Trichloropropane	60	12	<23	NA	NA	NA	NA	NA
1,2-Dibromo-3-chloropropane	0.2	0.02	<22	NA	NA	NA	NA	NA
1,2-Dichlorobenzene	600	60	<18	NA	NA	NA	NA	NA
1,2-Dichloroethane	5	0.5	<14	NA	NA	NA	NA	NA
1,2-Dichloropropane	5	0.5	<9.8	NA	NA	NA	NA	NA
1,3-Dichlorobenzene	1250	125	<14	NA	NA	NA	NA	NA
1,4-Dichlorobenzene	75	15	<16	NA	NA	NA	NA	NA
Bromoform	4.4	0.44	<11	NA	NA	NA	NA	NA
Bromomethane	10	1	<22	NA	NA	NA	NA	NA
Carbon tetrachloride	5	0.5	<12	NA	NA	NA	NA	NA
Chlorobenzene	-	-	<14	NA	NA	NA	NA	NA
Chloroethane	400	80	<21	NA	NA	NA	NA	NA
Chloromethane	3	0.3	<6.8	NA	NA	NA	NA	NA
cis-1,2-Dichloroethene	70	7	<20	NA	NA	NA	NA	NA
cis-1,3-Dichloropropene	0.2	0.02	<14	NA	NA	NA	NA	NA
Isopropylbenzene	-	-	73	NA	NA	NA	NA	NA
Methylene Chloride	5	0.5	<12	NA	NA	NA	NA	NA
n-Butylbenzene	-	-	100	NA	NA	NA	NA	NA
n-Propylbenzene	-	-	280	NA	NA	NA	NA	NA
p-Isopropyltoluene	-	-	<14	NA	NA	NA	NA	NA
sec-Butylbenzene	-	-	<16	NA	NA	NA	NA	NA
Styrene	100	10	<16	NA	NA	NA	NA	NA
tert-Butylbenzene	-	-	<24	NA	NA	NA	NA	NA
Tetrachloroethane	-	-	<16	NA	NA	NA	NA	NA
Trichloroethene	5	0.5	<9.8	NA	NA	NA	NA	NA
Vinyl Chloride	0.2	0.02	<2.8	NA	NA	NA	NA	NA
PAH Parameters								
Acenaphthene	-	-	<1.8	NA	NA	NA	NA	NA
Acenaphthylene	-	-	<1.9	NA	NA	NA	NA	NA
Anthracene	3000	600	<2.0	NA	NA	NA	NA	NA
Benzo(a)Anthracene	-	-	<1.2	NA	NA	NA	NA	NA
Benzo(a)Pyrene	0.2	0.02	<1.4	NA	NA	NA	NA	NA
Benzo(b)Fluoranthene	0.2	0.02	<1.3	NA	NA	NA	NA	NA
Benzo(ghi)Perylene	-	-	<1.6	NA	NA	NA	NA	NA
Benzo(k)Fluoranthene	-	-	<1.9	NA	NA	NA	NA	NA
Chrysene	0.2	0.02	<1.4	NA	NA	NA	NA	NA
Dibenzo(a,h)Anthracene	-	-	<1.6	NA	NA	NA	NA	NA
Fluoranthene	400	80	<1.3	NA	NA	NA	NA	NA
Fluorene	400	80	<1.7	NA	NA	NA	NA	NA
Indeno(1,2,3-cd)Pyrene	-	-	<2.1	NA	NA	NA	NA	NA
Naphthalene	40	8	**87**	NA	NA	NA	NA	NA
1-Methyl Naphthalene	-	-	58	NA	NA	NA	NA	NA
2-Methyl Naphthalene	-	-	110	NA	NA	NA	NA	NA
Phenanthrene	-	-	<1.6	NA	NA	NA	NA	NA
Pyrene	250	50	<1.7	NA	NA	NA	NA	NA
Lead (mg/L)	15	1.5	7.2	NA	NA	NA	NA	NA
Total Iron (mg/L)	NA	NA	NA	NA	NA	2600	NA	NA
Nitrate-Nitrite (mg/L)	NA	NA	NA	NA	NA	0.069	NA	NA
Sulfate (mg/L)	NA	NA	NA	NA	NA	0.9	NA	NA

Notes:

All values are reported in µg/l (ppb) unless noted
ES = NR140.10 Enforcement Standards
PAL = NR140.10 Preventive Action Limits
NA= Not Analyzed
ES exceedences are in bold text
PAL exceedences are in italic text

F:\REISHARE\KLEBENOW\2100 Chetek\Closure\[2100gw.xls]MW4

Table 3e
Summary of Groundwater Analytical Results
Chetek Economy Marine
MW-5

		Date	4/5/05	1/17/06
Parameter	**ES**	**PAL**		
VOC Parameters				
Benzene	5	0.5	*<1.6*	<0.69
Ethylbenzene	700	140	10	30
Toluene	1,000	200	4.8	10
Xylenes (Total)	10,000	1,000	164	223
Methyl tert Butyl Ether	60	12	<2.4	*27*
Naphthalene	40	8	NA	NA
Total Trimethylbenzene	480	96	**620**	**780**
1,1,1,2-Tetrachloroethane	70	7	NA	NA
1,1,1-Trichloroethane	200	40	NA	NA
1,1,2,2-Tetrachloroethane	0.2	0.02	NA	NA
1,1,2-Trichloroethane	5	0.5	NA	NA
1,2,3-Trichloropropane	60	12	NA	NA
1,2-Dibromo-3-chloropropane	0.2	0.02	NA	NA
1,2-Dichlorobenzene	600	60	NA	NA
1,2-Dichloroethane	5	0.5	NA	NA
1,2-Dichloropropane	5	0.5	NA	NA
1,3-Dichlorobenzene	1250	125	NA	NA
1,4-Dichlorobenzene	75	15	NA	NA
Bromoform	4.4	0.44	NA	NA
Bromomethane	10	1	NA	NA
Carbon tetrachloride	5	0.5	NA	NA
Chlorobenzene	-	-	NA	NA
Chloroethane	400	80	NA	NA
Chloromethane	3	0.3	NA	NA
cis-1,2-Dichloroethene	70	7	NA	NA
cis-1,3-Dichloropropene	0.2	0.02	NA	NA
Isopropylbenzene	-	-	11	NA
Methylene Chloride	5	0.5	NA	NA
n-Butylbenzene	-	-	NA	NA
n-Propylbenzene	-	-	26	NA
p-Isopropyltoluene	-	-	21	NA
sec-Butylbenzene	-	-	6.7	NA
Styrene	100	10	NA	NA
tert-Butylbenzene	-	-	NA	NA
Tetrachloroethane	-	-	NA	NA
Trichloroethene	5	0.5	NA	NA
Vinyl Chloride	0.2	0.02	NA	NA
PAH Parameters				
Acenaphthene	-	-	NA	NA
Acenaphthylene	-	-	NA	NA
Anthracene	3000	600	NA	NA
Benzo(a)Anthracene	-	-	NA	NA
Benzo(a)Pyrene	0.2	0.02	NA	NA
Benzo(b)Fluoranthene	0.2	0.02	NA	NA
Benzo(ghi)Perylene	-	-	NA	NA
Benzo(k)Fluoranthene	-	-	NA	NA
Chrysene	0.2	0.02	NA	NA
Dibenzo(a,h)Anthracene	-	-	NA	NA
Fluoranthene	400	80	NA	NA
Fluorene	400	80	NA	NA
Indeno(1,2,3-cd)Pyrene	-	-	NA	NA
Naphthalene	40	8	6.8	NA
1-Methyl Naphthalene	-	-	NA	NA
2-Methyl Naphthalene	-	-	NA	NA
Phenanthrene	-	-	NA	NA
Pyrene	250	50	NA	NA
Lead (mg/L)	15	1.5	NA	NA
Total Iron (mg/L)	NA	NA	NA	NA
Nitrate-Nitrite (mg/L)	NA	NA	NA	NA
Sulfate (mg/L)	NA	NA	NA	NA

Notes:

All values are reported in µg/l (ppb) unless noted
ES = NR140.10 Enforcement Standards
PAL = NR140.10 Preventive Action Limits
NA= Not Analyzed
ES exceedences are in bold text
PAL exceedences are in italic text

F:\REISHARE\KLEBENOW\2100 Chetek\Closure\[2100gw.xls]MW5

Table 3f
Summary of Groundwater Analytical Results
Chetek Economy Marine
PZ-1

		Date	1/8/03	4/8/03	7/27/04	11/25/04	4/5/2005	6/28/05
Parameter	**ES**	**PAL**						
VOC Parameters								
Benzene	5	0.5	<0.25	<0.30	<0.14	<0.14	<0.14	<0.14
Ethylbenzene	700	140	<0.53	<0.60	<0.40	<0.40	<0.40	<0.40
Toluene	1,000	200	<0.84	<0.58	<0.36	<0.36	<0.36	<0.36
Xylenes (Total)	10,000	1,000	<1.1	<1.2	<0.74	<0.74	<1.1	<0.74
Methyl tert Butyl Ether	60	12	<0.87	<0.58	<0.36	<0.36	<0.36	<0.36
Naphthalene	40	8	<0.63	NA	NA	NA	NA	<0.47
Total Trimethylbenzene	480	96	<0.69	<0.66	<0.40	<0.40	<0.79	<0.40
1,1,1,2-Tetrachloroethane	70	7	<0.95	NA	NA	NA	NA	NA
1,1,1-Trichloroethane	200	40	<0.65	NA	NA	NA	NA	NA
1,1,2,2-Tetrachloroethane	0.2	0.02	<0.77	NA	NA	NA	NA	NA
1,1,2-Trichloroethane	5	0.5	<0.50	NA	NA	NA	NA	NA
1,2,3-Trichloropropane	60	12	<0.92	NA	NA	NA	NA	NA
1,2-Dibromo-3-chloropropane	0.2	0.02	<0.88	NA	NA	NA	NA	NA
1,2-Dichlorobenzene	600	60	<0.71	NA	NA	NA	NA	NA
1,2-Dichloroethane	5	0.5	<0.55	NA	NA	NA	NA	NA
1,2-Dichloropropane	5	0.5	<0.39	NA	NA	NA	NA	NA
1,3-Dichlorobenzene	1250	125	<0.58	NA	NA	NA	NA	NA
1,4-Dichlorobenzene	75	15	<0.63	NA	NA	NA	NA	NA
Bromoform	4.4	0.44	<0.45	NA	NA	NA	NA	NA
Bromomethane	10	1	<0.87	NA	NA	NA	NA	NA
Carbon tetrachloride	5	0.5	<0.47	NA	NA	NA	NA	NA
Chlorobenzene	-	-	<0.58	NA	NA	NA	NA	NA
Chloroethane	400	80	<0.84	NA	NA	NA	NA	NA
Chloromethane	3	0.3	<0.27	NA	NA	NA	NA	NA
cis-1,2-Dichloroethene	70	7	<0.81	NA	NA	NA	NA	NA
cis-1,3-Dichloropropene	0.2	0.02	<0.57	NA	NA	NA	NA	NA
Isopropylbenzene	-	-	<0.66	NA	NA	NA	NA	NA
Methylene Chloride	5	0.5	<0.47	NA	NA	NA	NA	NA
n-Butylbenzene	-	-	<0.65	NA	NA	NA	NA	NA
n-Propylbenzene	-	-	<0.95	NA	NA	NA	NA	NA
p-Isopropyltoluene	-	-	<0.58	NA	NA	NA	NA	NA
sec-Butylbenzene	-	-	<0.62	NA	NA	NA	NA	NA
Styrene	100	10	<0.62	NA	NA	NA	NA	NA
tert-Butylbenzene	-	-	<0.96	NA	NA	NA	NA	NA
Tetrachloroethane	-	-	<0.63	NA	NA	NA	NA	NA
Trichloroethene	5	0.5	<0.39	NA	NA	NA	NA	NA
Vinyl Chloride	0.2	0.02	<0.11	NA	NA	NA	NA	NA
PAH Parameters								
Acenaphthene	-	-	<0.019	NA	NA	NA	NA	NA
Acenaphthylene	-	-	<0.020	NA	NA	NA	NA	NA
Anthracene	3000	600	<0.021	NA	NA	NA	NA	NA
Benzo(a)Anthracene	-	-	<0.012	NA	NA	NA	NA	NA
Benzo(a)Pyrene	0.2	0.02	<0.015	NA	NA	NA	NA	NA
Benzo(b)Fluoranthene	0.2	0.02	<0.014	NA	NA	NA	NA	NA
Benzo(ghi)Perylene	-	-	<0.017	NA	NA	NA	NA	NA
Benzo(k)Fluoranthene	-	-	<0.020	NA	NA	NA	NA	NA
Chrysene	0.2	0.02	<0.015	NA	NA	NA	NA	NA
Dibenzo(a,h)Anthracene	-	-	<0.017	NA	NA	NA	NA	NA
Fluoranthene	400	80	0.014	NA	NA	NA	NA	NA
Fluorene	400	80	<0.018	NA	NA	NA	NA	NA
Indeno(1,2,3-cd)Pyrene	-	-	<0.022	NA	NA	NA	NA	NA
Naphthalene	40	8	0.18	NA	NA	NA	NA	NA
1-Methyl Naphthalene	-	-	0.036	NA	NA	NA	NA	NA
2-Methyl Naphthalene	-	-	0.063	NA	NA	NA	NA	NA
Phenanthrene	-	-	0.017	NA	NA	NA	NA	NA
Pyrene	250	50	<0.018	NA	NA	NA	NA	NA
Lead (mg/L)	15	1.5	3.1	NA	NA	NA	NA	NA
Total Iron (mg/L)	NA	NA	NA	NA	NA	NA	NA	NA
Nitrate-Nitrite (mg/L)	NA	NA	NA	NA	NA	NA	NA	NA
Sulfate (mg/L)	NA	NA	NA	NA	NA	NA	NA	NA

Notes:

All values are reported in µg/l (ppb) unless noted
ES = NR140.10 Enforcement Standards
PAL = NR140.10 Preventive Action Limits
NA= Not Analyzed
ES exceedences are in bold text
PAL exceedences are in italic text

F:\REISHARE\KLEBENOW\2100 Chetek\Closure-[2100gw.xls]PZ-1

Table 1
Summary of Soil Analytical Results
Chetek Economy Marina
Chetek, WI

	Sample I.D.	GP-1	GP-2	GP-2	B-1 (MW-1)	B-1 (MW-1)	B-2 (MW-2)	B-2 (MW-2)	B-3 (MW-3)	B-3 (MW-3)	B-4 (MW-4)	B-4 (MW-4)
	Depth	10-12	2-4	12-15	2.5-4.5	10-12	2.5-4.5	10-12	2.5-4.5	5-7	10-12	12.5-14.5
	Date	12/19/2001	12/19/2001	12/19/2001	1/6/03	1/6/03	1/6/03	1/6/03	1/6/03	1/6/03	1/6/03	1/6/03
Parameter	**RCL**											
GRO	100	<2.6	<2.6	<2.6	NA	NA	NA	NA	NA	NA	NA	NA
DRO	100	NA	NA	NA	<3.6	<3.6	21	<4.0	<3.9	<4.3	<3.8	<4.1
VOC Parameters												
Chloromethane	-	<25	<25	<25	<25	<25	<25	<25	<25	<25	<25	<25
Methylene Chloride	-	<25	<25	<25	<25	<25	<25	<25	<25	<25	<25	<25
tert-Butylbenzene	-	<25	<25	<25	<25	<25	<25	<25	<25	<25	<25	<25
Benzene	5.5	<25	<25	<25	<25	<25	<25	<25	<25	<25	<25	<25
Toluene	1,500	<25	<25	<25	<25	<25	<25	<25	<25	<25	<25	<25
Ethylbenzene	2,900	<25	<25	<25	<25	<25	<25	<25	<25	<25	<25	<25
Xylenes (Total)	4,100	<25	<25	<25	<25	<25	36	<25	<25	<25	<25	<25
Isopropyl Ether	-	<25	<25	<25	<25	<25	<25	<25	<25	<25	<25	<25
n-Propylbenzene	-	<25	<25	<25	<25	<25	<25	<25	<25	<25	<25	<25
sec-Butylbenzene	-	<25	<25	<25	<25	<25	<25	<25	<25	<25	<25	<25
n-Butylbenzene	-	<25	<25	<25	<25	<25	<25	<25	<25	<25	<25	<25
Methyl tert Butyl Ether	-	<25	<25	<25	<25	<25	<25	<25	<25	<25	<25	<25
1,2,4-Trimethylbenzene	-	<25	<25	<25	<25	<25	<25	<25	<25	<25	<25	<25
1,3,5-Trimethylbenzene	-	<25	<25	<25	<25	<25	<25	<25	<25	<25	<25	<25
Naphthalene	-	<25	<25	<25	<25	<25	<25	<25	<25	<25	<25	<25
1,4-Dichlorobenzene	-	<25	<25	<25	<25	<25	<25	<25	<25	<25	<25	<25
Isopropylbenzene	-	<25	<25	<25	<25	<25	<25	<25	<25	<25	<25	<25
p-Isopropyltoluene	-	<25	<25	<25	<25	<25	<25	<25	<25	<25	<25	<25
PAH Parameters												
Acenaphthene	38,000	NA	NA	NA	<11	<11	<11	<11	<11	<11	<12	<11
Acenaphthylene	700	NA	NA	NA	<19	<19	<19	<19	<19	<19	<20	<19
Anthracene	3,000,000	NA	NA	NA	<11	<11	30	<11	<11	<11	<11	<11
Benzo(a)Anthracene	17000	NA	NA	NA	<6.4	<6.3	41	<6.3	<6.3	<6.2	<6.5	<6.3
Benzo(a)Pyrene	48000	NA	NA	NA	<6.3	<6.3	31	<6.3	<6.2	<6.2	<6.5	<6.2
Benzo(b)Fluoranthene	360000	NA	NA	NA	<6.8	<6.7	30	<6.8	<6.7	<6.6	<6.9	<6.7
Benzo(ghi)Perylene	6,800,000	NA	NA	NA	<12	<12	46	<12	<12	<12	<12	<12
Benzo(k)Fluoranthene	870000	NA	NA	NA	<9.4	<9.3	16	<9.3	<9.2	<9.1	<9.6	<9.2
Chrysene	37,000	NA	NA	NA	<7.2	<7.2	88	<7.2	<7.1	<7.0	<7.4	<7.1
Dibenzo(a,h)Anthracene	38000	NA	NA	NA	<7.9	<7.8	<7.7	<7.8	<7.7	<7.7	<8.0	<7.7
Fluoranthene	500,000	NA	NA	NA	<8.7	<8.6	42	<8.6	<8.5	<8.4	<8.8	<8.5
Fluorene	100,000	NA	NA	NA	<6.1	<6.1	7.7	<6.1	<6.0	<6.0	<6.2	<6.0
Indeno(1,2,3-cd)Pyrene	680000	NA	NA	NA	<12	<12	<12	<12	<12	<12	<12	<12
1-Methyl Naphthalene	23,000	NA	NA	NA	<7.4	<7.4	21	<7.4	<7.3	<7.2	<7.6	<7.3
2-Methyl Naphthalene	20,000	NA	NA	NA	<7.9	<7.8	27	<7.8	<7.7	<7.7	<8.0	<7.7
Naphthalene	400	NA	NA	NA	<8.0	<7.9	11	<7.9	<7.8	<7.8	<8.1	<7.8
Phenanthrene	1,800	NA	NA	NA	<8.2	<8.1	220	<8.1	<8.0	<8.0	<8.3	<8.0
Pyrene	8,700,000	NA	NA	NA	<14	<14	140	<14	<14	<14	<14	<14
Lead	50	7	2	2	2.5	3	37	0.82	1.1	1.1	1.1	1.2

Notes:

All values are reported in µg/kg (ppb) except GRO, DRO, and Lead are reported in mg/Kg (ppm)
RCL = NR720 Soil Cleanup Standards
PAH RCL = Suggested RCL for Groundwter Pathway
NA= Not Analyzed
RCL Exceedences are in bold text

F:\REISHARE\KLEBENOW\2100 Chetek\Closure\[2100mwsoil.xls]Sheet1

REI
CIVIL & ENVIRONMENTAL ENGINEERING, SURVEYING

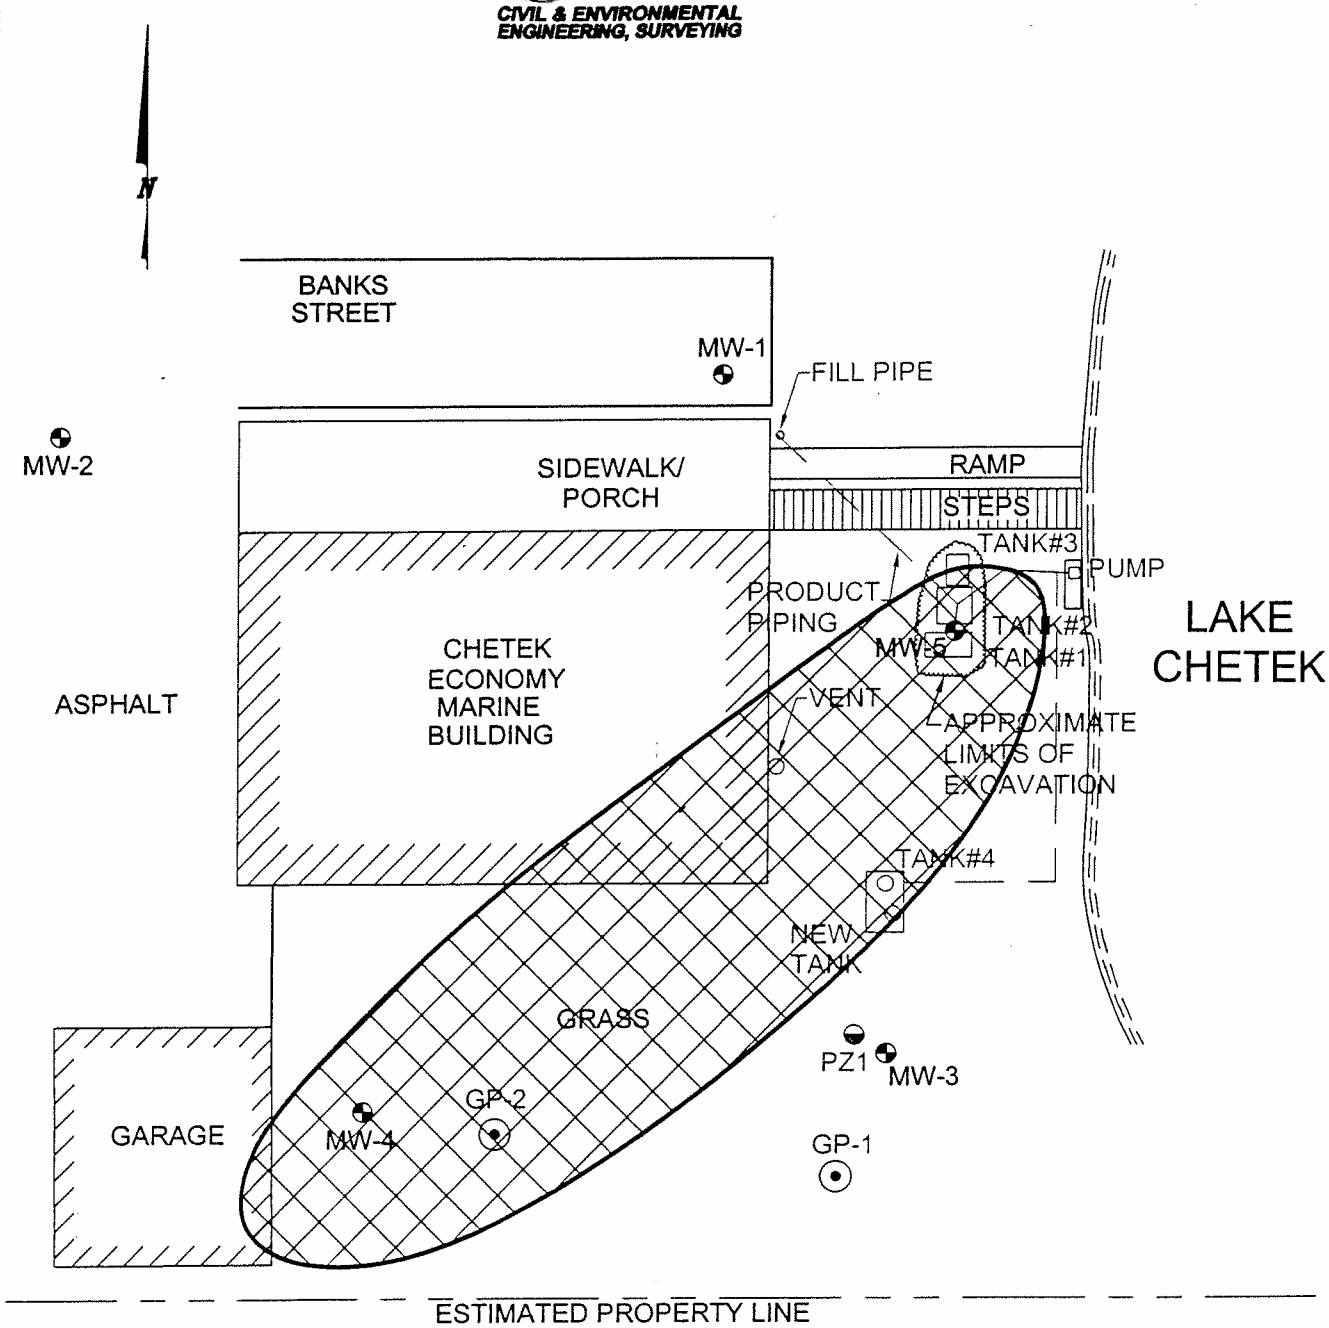

LEGEND

0 20

SCALE: 1" = 20'

PIEZOMETER

MONITORING WELL

GEOPROBE LOCATION

ESTIMATED EXTENT OF GROUNDWATER EXCEEDING NR 140 ES

REI Engineering, INC.

CHETEK ECONOMY MARINE 101 BANKS STREET CHETEK, WISCONSIN	FIGURE 5 *ESTIMATED EXTENT OF GROUNDWATER EXCEEDING NR 140 ENFORCEMENT STANDARDS*		
	PROJECT NO. 2100	DRAWN BY: taw	DATE: 2/15/2006

DRAWING FILE: J:\Drafting\2100CHETEK\dwg\2100_GW-CONT.dwg LAYOUT: Model PLOTTED: Feb 15, 2006 - 4:47pm PLOTTED BY: ToddW

Table 2
Depth to Groundwater and Groundwater Elevations
Chetek Economy Marine
Chetek, Wisconsin

Depth to Water Measure from Top of Well Casing (ft).

Date	MW1	MW2	MW3	MW4	PZ1	MW5
1/8/03	13.09	15.02	10.05	15.11	10.53	NA
4/8/03	12.62	14.61	9.58	14.66	10.06	NA
7/27/04	12.67	14.65	9.62	14.72	10.11	NA
11/18/04	13.10	15.04	10.04	15.14	10.53	NA
4/5/05	12.23	14.29	9.21	14.31	9.71	7.78
6/28/05	12.15	14.20	9.12	14.25	9.63	NA

Ground Surface Elevations (all ground and casing elevations based on 100 foot datum).

	1046.71	1048.62	1043.41	1048.68	1043.98	NA

Top of Casing Elevations (ft).

	1046.37	1048.28	1043.18	1048.27	1043.66	

Depth of Water beneath Ground Surface (ft).

1/8/03	13.43	15.36	10.28	15.52	10.85	NA
4/8/03	12.96	14.95	9.81	15.07	10.38	NA
7/27/04	13.01	14.99	9.85	15.13	10.43	NA
11/18/04	13.44	15.38	10.27	15.55	10.85	NA
4/5/05	12.57	14.63	9.44	14.72	10.03	NA
6/28/05	12.49	14.54	9.35	14.66	9.95	

Groundwater Surface Elevation (ft).

1/8/03	1033.28	1033.26	1033.13	1033.16	1033.13	NA
4/8/03	1033.75	1033.67	1033.60	1033.61	1033.60	NA
7/27/04	1033.70	1033.63	1033.56	1033.55	1033.55	NA
11/18/04	1033.27	1033.24	1033.14	1033.13	1033.13	NA
4/5/2005	1034.14	1033.99	1033.97	1033.96	1033.95	NA
6/28/05	1034.22	1034.08	1034.06	1034.02	1034.03	NA

Depth to Water (from TOC)

Average	12.64	14.64	9.60	14.70	10.10	NA
Maximum	13.10	15.04	10.05	15.14	10.53	NA
Minimum	12.15	14.20	9.12	14.25	9.63	NA

REI
CIVIL & ENVIRONMENTAL ENGINEERING, SURVEYING

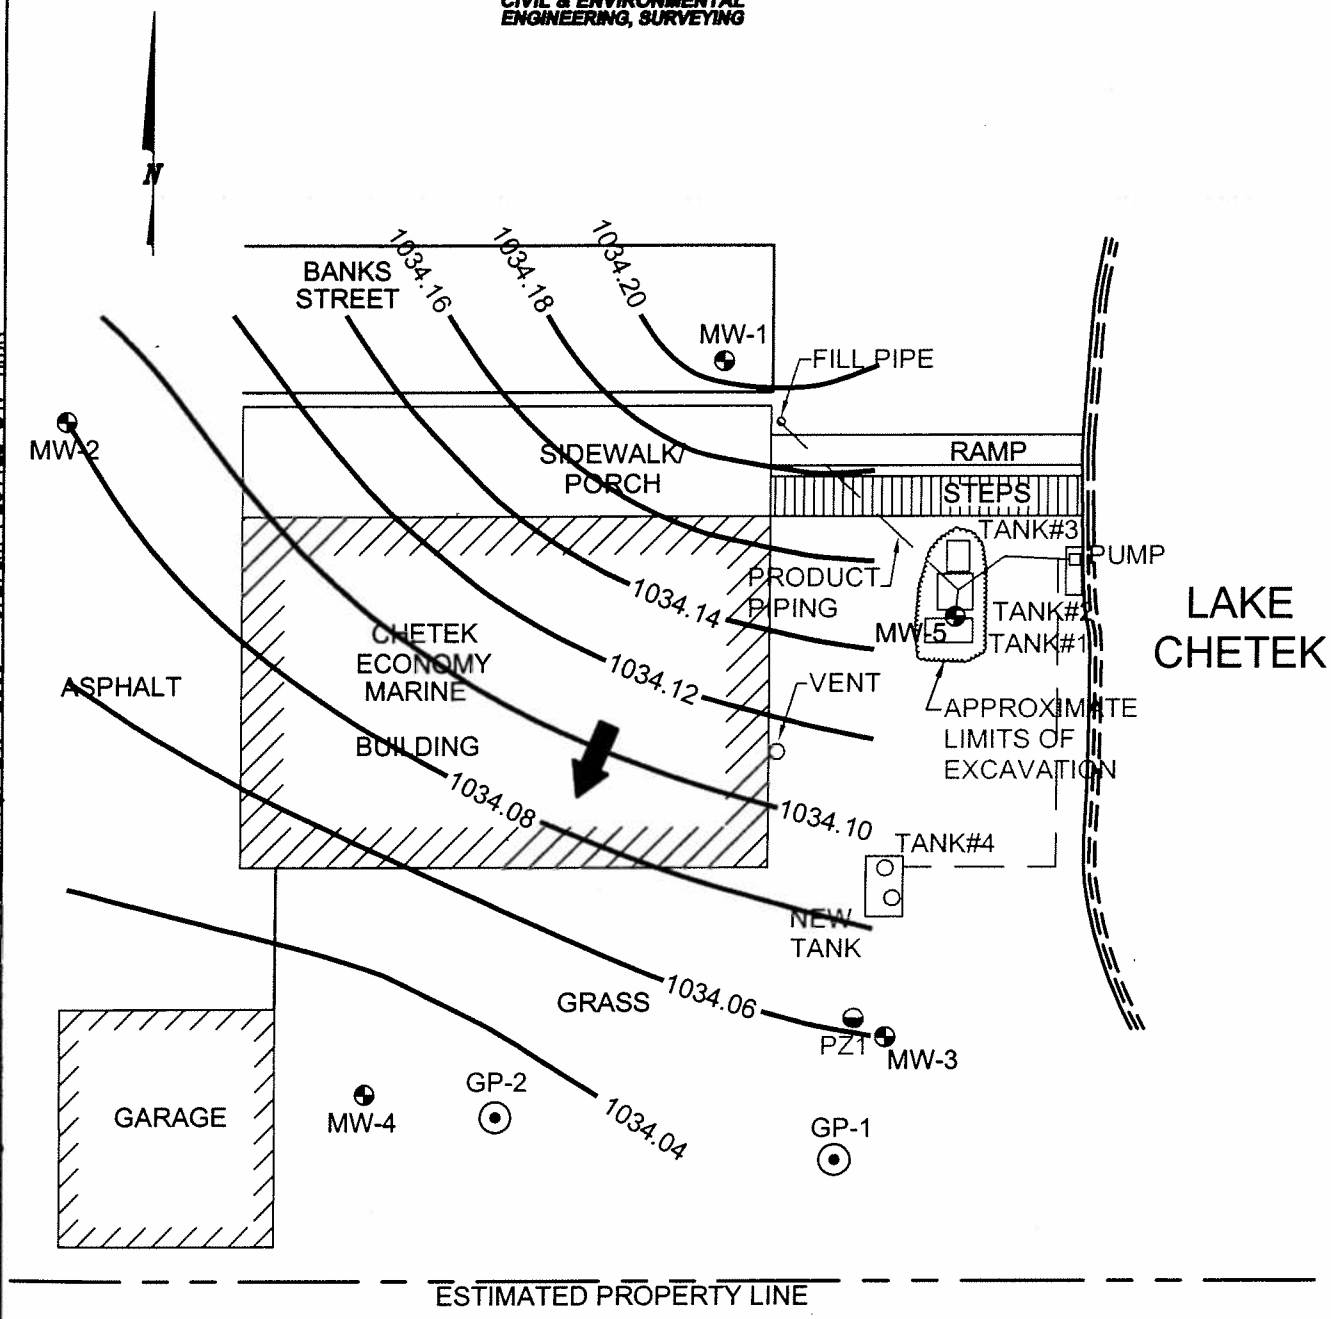

LEGEND

0 20

SCALE: 1" = 20'

PIEZOMETER

MONITORING WELL

GEOPROBE LOCATION

GROUNDWATER FLOW

REI Engineering, INC.

CHETEK ECONOMY MARINE 101 BANKS STREET CHETEK, WISCONSIN	FIGURE 4f :GROUNDWATER CONTOUR MAP (6/28/2005)		
	PROJECT NO. 2100	DRAWN BY: taw	DATE: 2/15/2006

DRAWING FILE: J:\Drafting\2100CHETEK\dwg\2100_GW06282005.dwg LAYOUT: Model PLOTTED: Apr 24, 2006 - 9:27am PLOTTED BY: TimR

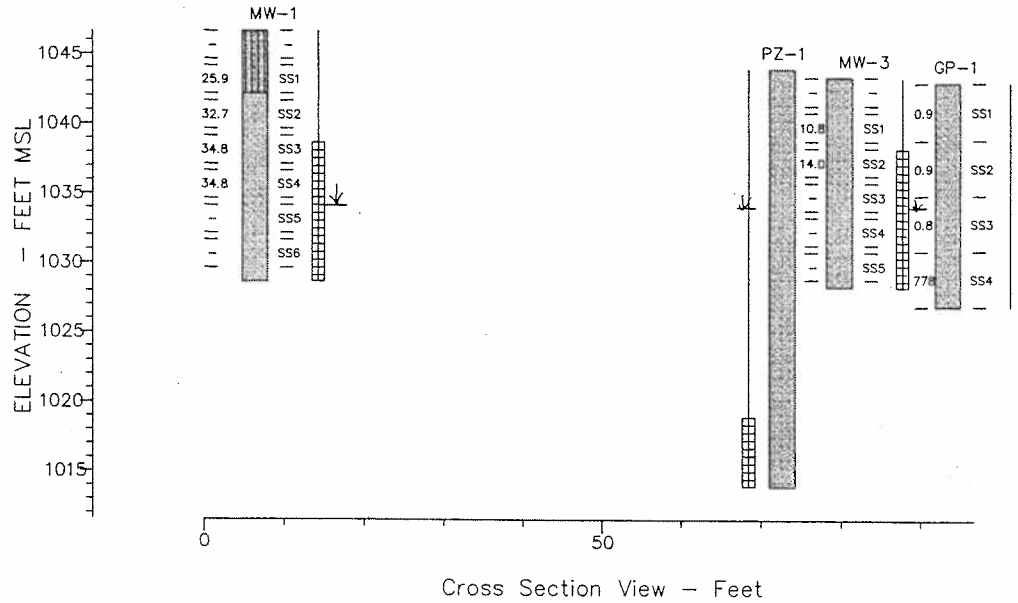

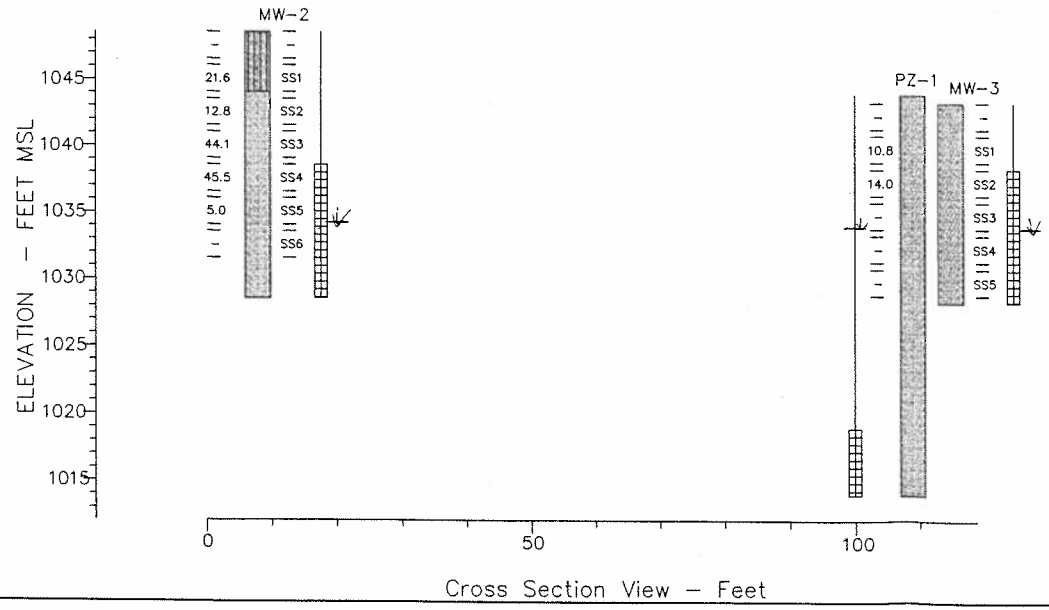

(SP)-POORLY GRADED SANDS OR GRAVELLY SANDS, LITTLE OR NO FINES (UNIFORM GRAIN SIZE)

(SM)-SILTY SANDS, SAND-SILT MIXTURE

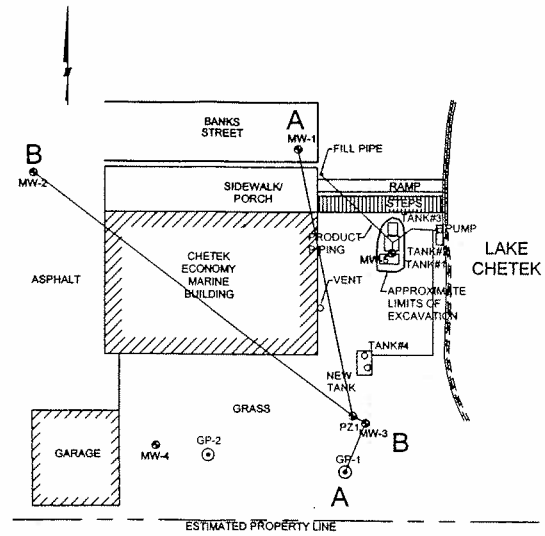

REI CIVIL & ENVIRONMENTAL ENGINEERING, SURVEYING

CHETEK ECONOMY MARINE
101 BANKS STREET
CHETEK, WISCONSIN

FIGURE 3 : CROSS SECTIONS A - A & B - B

PROJECT No.	DRAWN BY:	DATE:
2100	TAW	2/17/2006

REI Engineering, INC.

DRAWING FILE: J:\Drafting\2100CHETEK\dwg\2100_XS.dwg LAYOUT: Model PLOTTED: Feb 17, 2006 - 9:24am PLOTTED BY: ToddW

Ad

Chetek Economy Marine
101 Banks Street
Chetek, WI

BRRTS # 03-03-000358
COMM # 54728-9000-01

The attached copy of the warranty deed (document #476751) along with a copy of the plat map is believed to be accurate and complete to the best of my knowledge.

Mr. Greg Heppner