GIS REGISTRY INFORMATION

SITE NAME:	Forest County Hwy Dept Maintnance Shed						
BRRTS #:	03-21-000314	**FID # (if appropriate):**					
COMMERCE #:	54542-9999-80-A						
CLOSURE DATE:	August 09, 2006						
STREET ADDRESS:	State Hwy 55						
CITY:	Alvin						
SOURCE PROPERTY GPS COORDINATES (meters in WTM91 projection):	**X =**	610770	**Y =**	613355			
CONTAMINATED MEDIA:	Groundwater		Soil		Both	X	
OFF-SOURCE GW CONTAMINATION >ES:			**Yes**		**No**	X	
• **IF YES, STREET ADDRESS:**							
• **GPS COORDINATES** (meters in WTM91 projection):	**X =**		**Y =**				
OFF-SOURCE SOIL CONTAMINATION >Generic or Site-Specific RCL (SSRCL):	**Yes**		**No**	X			
• **IF YES, STREET ADDRESS 1:**							
• **GPS COORDINATES** (meters in WTM91 projection):	**X =**		**Y =**				
CONTAMINATION IN RIGHT OF WAY:	**Yes**	X	**No**				

DOCUMENTS NEEDED

Closure Letter, and any conditional closure letter issued or denial letter issued	X
Copy of any maintenance plan referenced in the final closure letter	
Copy of (soil or land use) deed notice *if any required as a condition of closure*	
Copy of most recent deed, including legal description, for all affected properties	X
Certified survey map or relevant portion of the recorded plat map (*if referenced in the legal description*) for all affected properties	
County Parcel ID number, *if used for county*, for all affected properties	
Location Map that outlines all properties within contaminated site boundaries on USGS topographic map or plat map in sufficient detail to permit the parcels to be located easily. If groundwater standards are exceeded, the map must also include the location of all municipal and potable wells within 1200' of the site.	X
Detailed Site Map(s) for all affected properties, showing buildings, roads, property boundaries, contaminant sources, utility lines, monitoring wells and potable wells. This map shall also show the location of all contaminated public streets, highway and railroad rights-of-way in relation to the source property and in relation to the boundaries of groundwater contamination exceeding ch. NR 140 ESs and soil contamination exceeding ch. NR 720 generic or SSRCLs.	X
Tables of Latest Groundwater Analytical Results (no shading or cross-hatching)	X
Tables of Latest Soil Analytical Results (no shading or cross-hatching)	X
Isoconcentration map(s), *if required for site investigation (SI).* The isoconcentration map should have flow direction and extent of groundwater contamination defined. **If not available, include the latest extent of contaminant plume map.**	X
GW: Table of water level elevations, with sampling dates, and free product noted if present	X
GW: Latest groundwater flow direction/monitoring well location map (should be 2 maps if maximum variation in flow direction is greater than 20 degrees)	X
SOIL: Latest horizontal extent of contamination exceeding generic or SSRCLs, with one contour	X
Geologic cross-sections, *if required for SI*	
RP certified statement that legal descriptions are complete and accurate	X
Copies of off-source notification letters (if applicable)	
Letter informing ROW owner of residual contamination (if applicable) (public, highway or railroad ROW)	X

ENVIRONMENTAL & REGULATORY SERVICES DIVISION
BUREAU OF PECFA
2715 Post Road
Stevens Point, Wisconsin 54481-
TDD #: (608) 264-8777
Fax #: (715) 345-5269
Jim Doyle, Governor
Mary P. Burke, Secretary

commerce.wi.gov
Wisconsin
Department of Commerce

August 09, 2006

David Campbell, Hwy Commissioner
Forest Cty Hwy Dept
5350 Cty Rd W
Crandon, WI 54520

RE: **Final Closure**

Commerce # 54542-9999-80 DNR BRRTS # 03-21-000314
Forest County Hwy Dept Maintnance Shed, State Hwy 55, Alvin

Dear Mr. Campbell:

The Wisconsin Department of Commerce (Commerce) has received all items required as conditions for closure of the site referenced above. This case is now listed as "closed" on the Commerce database and will be included on the Department of Natural Resources (DNR) Geographic Information System (GIS) Registry of Closed Remediation Sites to address residual contamination. It is in your best interest to keep all documentation related to the environmental activities that were conducted.

If residual contamination is encountered in the future, it must be managed in accordance with all applicable state and federal regulations. If it is determined that any remaining contamination poses a threat, the case may be reopened and further investigation or remediation may be required.

Thank you for your efforts to bring this case to closure. If you have any questions, please contact me in writing at the letterhead address or by telephone at (715) 342-3802.

Sincerely,

Dee Zoellner
Senior Hydrogeologist
Site Review Section

cc: Brian Wayner, Omnni Associates

ENVIRONMENTAL & REGULATORY SERVICES DIVISION
BUREAU OF PECFA
2715 Post Road
Stevens Point, Wisconsin 54481-
TDD #: (608) 264-8777
Fax #: (715) 345-5269
Jim Doyle, Governor
Mary P. Burke, Secretary

commerce.wi.gov
Wisconsin
Department of Commerce

March 2, 2006

David Campbell
Forest County Hwy Commissioner
5350 County Hwy W
Crandon, WI 54520

RE: **Conditional Case Closure**

Commerce # 54542-9999-80 WDNR BRRTS # 03-21-000314
Forest County Hwy Dept Maintenance Shed, State Hwy 55, Alvin

Dear Mr. Campbell:

The Wisconsin Department of Commerce (Commerce) has reviewed the request for case closure prepared by your consultant, Omnni Associates, for the site referenced above. It is understood that residual soil and groundwater contamination remains on-site. Commerce has determined that this site does not pose a significant threat to the environment and human health. No further investigation or remedial action is necessary.

The following conditions must be satisfied to obtain final closure:

- All [MW 1 - MW 5, P1 & P2] monitoring wells must be properly abandoned. The appropriate documentation must be forwarded to the letterhead address.

This letter serves as your written notice of "no further action". Timely filing of your final PECFA claim (if applicable) is encouraged. If your claim is not received within 120 days of the date of this letter, interest costs incurred after 60 days of the date of this letter will not be eligible for PECFA reimbursement. Costs associated with recording deed notices or other restrictions are not eligible for PECFA reimbursement, and the recording of these notices should not delay the claim submittal process.

Thank you for your efforts to protect Wisconsin's environment. If you have any questions, please contact me in writing at the letterhead address or by telephone at (715) 342-3802.

Sincerely,

Dee Zoellner
Hydrogeologist
Site Review Section

cc: Brian Wayner, Omnni Associates
Case File

Wisconsin
Department of Commerce

ENVIRONMENTAL & REGULATORY SERVICES
PECFA
P.O. Box 8044
Madison, Wisconsin 53708-8044
TDD #: (608) 264-8777
Fax #: (608) 267-1381
www.commerce.state.wi.us
Scott McCallum, Governor
Brenda J. Blanchard, Secretary

March 16, 2001

David Campbell
Forest Co. Highway Commissioner
Forest Co. Courthouse
200 E. Madison St.
Crandon, WI 54520

Mike Nimmer
Omnni Associates
One Systems Drive
Appleton, WI 54914-1654

RE: COMMERCE # 54542-9999-80; DNR # 03-21-000314
Forest Co. Highway Dept. Maintenance Shed
State Hwy 55, Alvin, WI

Case Closure Denied – Request for Additional Information

Dear Mr. Campbell:

The above referenced site was reviewed for closure by Wisconsin Department of Commerce PECFA Site Review staff in response to the January 19, 2001 *Closure Request for the Forest County Maintenance Garage* document, prepared by your consultant Omnni Associates. The closure request is for the release associated with the 500-gallon gasoline and 1,500-gallon diesel underground storage tanks removed from the subject property in April 1990. The Department needs additional information in order to review further the request for closure.

Please address the following issues and provide the necessary information to the Department at the letterhead address:

1. According to your consultant, there is a potable water supply well located on the adjacent property to the west. The location of this well must be determined and depicted on a site map. Provide the distance to the well in writing. Also, submit the well construction report for the well.

2. Sample the potable well for volatile organic compounds (VOC's).

3. The closure report indicates that groundwater flow direction has not been determined at this site. Several of the monitoring wells are screened below the water table and water table elevations have fluctuated over five feet. Due to the presence of the nearby potable well, determine groundwater flow direction at this site. Also, discuss the validity of groundwater sampling results collected to date.

4. Provide disposal documentation for the soil excavation completed at the time of tank removal, if applicable.

5. Provide tank and tank sludge disposal documentation, tank closure checklists, and tank inventory forms.

6. Provide investigative waste disposal documentation.

Upon receipt of the requested information and any other applicable information, this case file will be again reviewed for closure. If you have any questions, feel free to contact me at (608) 261-7719.

Sincerely,

Denise Nettesheim
Hydrogeologist

cc: Electronic PECFA File

54744

SEVER ANDERSON LOGGING COMPANY, a corporation organized and existing under the laws of the State of Wisconsin, having its principal place of business at Oconto, County of Oconto, State of Wisconsin, grantor, hereby conveys and warrants to UNITED STATES OF AMERICA and its assigns, forever, grantee, for the sum of Two Thousand Six Hundred twelve and 28/100 Dollars ($2,612.28), the following tracts of land situated in Forest County, State of Wisconsin:

TOWNSHIP FORTY (40) NORTH, RANGE THIRTEEN (13) EAST

Section two (2)

East half of the northwest quarter (E½ NW¼)
East half of the southwest quarter (E½ SW¼)

Section eleven (11)

Northeast quarter (NE¼)
East half of the northwest quarter (E½ NW¼)
East half of the southwest quarter (E½ SW¼)
North half of the southeast quarter (N½ SE¼)

Section fourteen (14)

Southwest quarter of the southwest quarter (SW¼ SW¼)

TOWNSHIP FORTY-ONE (41) NORTH, RANGE THIRTEEN (13) EAST

--- Section thirty-six (36)

Northwest quarter (NW¼)
North half of the southwest quarter (N½ SW¼)

and together therewith all appurtenances thereunto belonging or in any wise appertaining.

The above lands are situated east of the fourth (4th) principal meridian and aggregate eight hundred forty-two and sixty-seven one-hundredths (842.67) acres, be the same more or less.

SUBJECT to easement for State of Wisconsin Highway No. 55 as the same is now located, operated and used over and across the E½NW¼ and E½SW¼ of section 2, W½NE¼, E½NW¼, E½SW¼ and NW¼SE¼ of section 11, township 40, Range 13, and the W½NW¼ and NW¼SW¼ of section 36, township 41, Range 13.

SUBJECT ALSO to easement for roads as now located, operated and used over and across the N½NE¼ and NE¼NW¼ of section 11, township

-2-

40, range 13, designated and known as County Trunk Highway "K" and Eagle River-Alvin Road, respectively.

EXCEPTING, however, from this conveyance any outstanding ores, metals and minerals, and also all slate, sandstone, limestone, granite, marble, and other stone or rock valuable for building purposes, heretofore reserved by instruments now of record in the office of the Register of Deeds in and for said Forest County, Wisconsin.

IN WITNESS WHEREOF, the said party of the first part has caused these presents to be executed in its corporate name by its President and its Secretary, and its corporate seal to be hereunto affixed this 30 day of June, A. D., 1938.

(CORPORATE SEAL)

SEVER ANDERSON LOGGING CO. CORPORATE SEAL OCONTO, WIS.

SEVER ANDERSON LOGGING COMPANY

By D. R. Holt -
its ___President

By A. H. Pettigrew
its Secretary

In the presence of:

R. H. Morris

E. A. Watterich

SEVER ANDERSON LOGGING CO. CORPORATE SEAL OCONTO, WIS.

$3.00 documentary stamps cancelled 7 / 1 / 38

Consulate Recorded Register Deeds Office — Forest County, Wisconsin

Brian

RECEIVED

NOV 17 2005

OMNNI ASSOCIATES

Authorization ID FLO2
Contact ID FLO1010
Expiration Date: 12/31/2009

FS-2700-4 (8/99)
OMB 0596-0082

U.S. DEPARTMENT OF AGRICULTURE
Forest Service
SPECIAL USE PERMIT
AUTHORITY:
ORGANIC ADMINISTRATION ACT June 4, 1897

FOREST COUNTY of FOREST COUNTY HIGHWAY DEPARTMENT C/O COMMISSIONER COURTHOUSE, CRANDON, WI 54520- (hereinafter called the Holder) is hereby authorized to use or occupy National Forest System lands, to use subject to the conditions set out below, on the CHEQUAMEGON-NICOLET National Forest.

This permit covers .75 acres, and is described as T 41 N , R 13 E SECTION 36 NW SW as shown on the location map attached to and made a part of this permit, and is issued for the purpose of:

Salt Storage shed 28' x 50' with 40' x 50' loading pad in front.

The above described or defined area shall be referred to herein as the "permit area".

TERMS AND CONDITIONS

I. AUTHORITY AND GENERAL TERMS OF THE PERMIT

A. Authority. This permit is issued pursuant to the authorities enumerated at Title 36, Code of Federal Regulations, Section 251 Subpart B, as amended. This permit, and the activities or use authorized, shall be subject to the terms and conditions of the Secretary's regulations and any subsequent amendment to them.

B. Authorized Officer. The authorized officer is the Forest Supervisor or a delegated subordinate officer.

C. License. This permit is a license for the use of federally owned land and does not grant any permanent, possessory interest in real property, nor shall this permit constitute a contract for purposes of the Contract Disputes Act of 1978 (41 U.S.C. 611). Loss of the privileges granted by this permit by revocation, termination, or suspension is not compensable to the holder.

D. Amendment. This permit may be amended in whole or in part by the Forest Service when, at the discretion of the authorized officer, such action is deemed necessary or desirable to incorporate new terms, conditions, and stipulations as may be required by law, regulation, land management plans, or other management decisions.

E. Existing Rights. This permit is subject to all valid rights and claims of third parties. The United States is not liable to the holder for the exercise of any such right or claim.

F. Nonexclusive Use and Public Access. Unless expressly provided for in additional terms, use of the permit area is not exclusive. The Forest Service reserves the right to use or allow others to use any part of the permit area, including roads, for any purpose, provided, such use does not materially interfere with the holder's authorized use. A final determination of conflicting uses is reserved to the Forest Service.

G. Forest Service Right of Entry and Inspection. The Forest Service has the right of unrestricted access of the permitted area or facility to ensure compliance with laws, regulations, and ordinances and the terms and conditions of this permit.

H. Assignability. This permit is not assignable or transferable. If the holder through death, voluntary sale or transfer, enforcement of contract, foreclosure, or other valid legal proceeding ceases to be the owner of the improvements, this permit shall terminate.

I. Permit Limitations. Nothing in this permit allows or implies permission to build or maintain any structure or facility, or to conduct any activity unless specifically provided for in this permit. Any use not specifically identified in this permit must be approved by the authorized officer in the form of a new permit or permit amendment.

II. TENURE AND ISSUANCE OF A NEW PERMIT

A. Expiration at the End of the Authorized Period. This permit will expire at midnight on 12/31/2009. Expiration shall occur by operation of law and shall not require notice, any decision document, or any environmental analysis or other documentation.

B. Minimum Use or Occupancy of the Permit Area. Use or occupancy of the permit area shall be exercised at least 90 days each year, unless otherwise authorized in writing under additional terms of this permit.

C. Notification to Authorized Officer. If the holder desires issuance of a new permit after expiration, the holder shall notify the authorized officer in writing not less than six (6) months prior to the expiration date of this permit.

D. Conditions for Issuance of a New Permit. At the expiration or termination of an existing permit, a new permit may be issued to the holder of the previous permit or to a new holder subject to the following conditions:

1. The authorized use is compatible with the land use allocation in the Forest Land and Resource Management Plan.
2. The permit area is being used for the purposes previously authorized.
3. The permit area is being operated and maintained in accordance with the provisions of the permit.
4. The holder has shown previous good faith compliance with the terms and conditions of all prior or other existing permits, and has not engaged in any activity or transaction contrary to Federal contracts, permits, laws, or regulation.

E. Discretion of Forest Service. Notwithstanding any provisions of any prior or other permit, the authorized officer may prescribe new terms, conditions, and stipulations when a new permit is issued. The decision whether to issue a new permit to a holder or successor in interest is at the absolute discretion of the Forest Service.

F. Construction. Any construction authorized by this permit may commence by XXX and shall be completed by XXX. If construction is not completed within the prescribed time, this permit may be revoked or suspended.

III. RESPONSIBILITIES OF THE HOLDER

A. Compliance with Laws, Regulations, and other Legal Requirements. The holder shall comply with all applicable Federal, State, and local laws, regulations, and standards, including but not limited to, the Federal Water Pollution Control Act, 33 U.S.C. 1251 et seq., the Resource Conservation and Recovery Act, 42 U.S.C. 6901 et seq., the Comprehensive Environmental Response, Control, and Liability Act, 42 U.S. C. 9601 et seq., and other relevant environmental laws, as well as public health and safety laws and other laws relating to the siting, construction, operation, and maintenance of any facility, improvement, or equipment on the property.

B. Plans. Plans for development, layout, construction, reconstruction, or alteration of improvements on the permit area, as well as revisions of such plans, must be prepared by a qualified individual acceptable to the authorized officer and shall be approved in writing prior to commencement of work. The holder may be required to furnish as-built plans, maps, or surveys, or other similar information, upon completion of construction.

C. Maintenance. The holder shall maintain the improvements and permit area to standards of repair, orderliness, neatness, sanitation, and safety acceptable to the authorized officer and consistent with other provisions of this authorization. If requested, the holder shall comply with inspection requirements deemed appropriate by the authorized officer.

D. Hazard Analysis. The holder has a continuing responsibility to identify all hazardous conditions on the permit area which would affect the improvements, resources, or pose a risk of injury to individuals. Any non-emergency actions to abate such hazards shall be performed after consultation with the authorized officer. In emergency situations, the holder shall notify the authorized officer of its actions as soon as possible, but not more than 48 hours, after such actions have been taken.

E. Change of Address. The holder shall immediately notify the authorized officer of a change in address.

F. Change in Ownership. This permit is not assignable and terminates upon change of ownership of the improvements or control of the business entity. The holder shall immediately notify the authorized officer when a change in ownership or control of business entity is pending. Notification by the present holder and potential owner shall be executed using Form FS-2700-3, Special Use Application and Report, or Form FS-2700-3a, Request for Termination of and Application for Special-Use Permit. Upon receipt of the proper documentation, the authorized officer may issue a permit to the party who acquires ownership of, or a controlling interest in, the improvements or business entity.

IV. LIABILITY

For purposes of this section, "holder" includes the holder's heirs, assigns, agents, employees, and contractors.

A. The holder assumes all risk of loss to the authorized improvements.

B. The holder shall indemnify, defend, and hold the United States harmless for any violations incurred under any such laws and regulations or for judgments, claims, or demands assessed against the United States in connection with the holder's use or occupancy of the property. The holder's indemnification of the United States shall include any loss by personal injury, loss of life or damage to property in connection with the occupancy or use of the property during the term of this permit. Indemnification shall include, but is not limited to, the value of resources damaged or destroyed; the costs of restoration, cleanup, or other mitigation; fire suppression or other types of abatement costs; third party claims and judgments; and all administrative, interest, and other legal costs. This paragraph shall survive the termination or revocation of this authorization, regardless of cause.

C. The holder has an affirmative duty to protect from damage the land, property, and interests of the United States.

D. In the event of any breach of the conditions of this authorization by the holder, the authorized officer may, on reasonable notice, cure the breach for the account at the expense of the holder. If the Forest Service at any time pays any sum of money or does any act which will require payment of money, or incurs any expense, including reasonable attorney's fees, in instituting, prosecuting, and/or defending any action or proceeding to enforce the United States rights hereunder, the sum or sums so paid by the United States, with all interests, costs and damages shall, at the election of the Forest Service, be deemed to be additional fees hereunder and shall be due from the holder to the Forest Service on the first day of the month following such election.

E. With respect to roads, the holder shall be proportionally liable for damages to all roads and trails of the United States open to public use caused by the holder's use to the same extent as provided above, except that liability shall not include reasonable and ordinary wear and tear.

F. The Forest Service has no duty to inspect the permit area or to warn of hazards and, if the Forest Service does inspect the permit area, it shall incur no additional duty nor liability for identified or non-identified hazards. This covenant may be enforced by the United States in a court of competent jurisdiction.

V. TERMINATION, REVOCATION, AND SUSPENSION

A. General. For purposes of this permit, "termination", "revocation", and "suspension" refer to the cessation of uses and privileges under the permit.

"Termination" refers to the cessation of the permit under its own terms without the necessity for any decision or action by the authorized officer. Termination occurs automatically when, by the terms of the permit, a fixed or agreed upon condition, event, or time occurs. For example, the permit terminates at expiration. Terminations are not appealable.

"Revocation" refers to an action by the authorized officer to end the permit because of noncompliance with any of the prescribed terms, or for reasons in the public interest. Revocations are appealable.

"Suspension" refers to a revocation which is temporary and the privileges may be restored upon the occurrence of prescribed actions or conditions. Suspensions are appealable.

B. Revocation or Suspension. The Forest Service may suspend or revoke this permit in whole or part for:

1. Noncompliance with Federal, State, or local laws and regulations.
2. Noncompliance with the terms and conditions of this permit.
3. Reasons in the public interest.
4. Abandonment or other failure of the holder to otherwise exercise the privileges granted.

C. Opportunity to Take Corrective Action. Prior to revocation or suspension for cause pursuant to Section V (B), the authorized officer shall give the holder written notice of the grounds for each action and a reasonable time, not to exceed 90 days, to complete the corrective action prescribed by the authorized officer.

D. Removal of Improvements. Prior to abandonment of the improvements or within a reasonable time following revocation or termination of this authorization, the holder shall prepare, for approval by the authorized officer, an abandonment plan for the permit area. The abandonment plan shall address removal of improvements and restoration of the permit area and prescribed time frames for these actions. If the holder fails to remove the improvements or restore the site within the prescribed time period, they become the property of the United States and may be sold, destroyed or otherwise disposed of without any liability to the United States. However, the holder shall remain liable for all cost associated with their removal, including costs of sale and impoundment, cleanup, and restoration of the site.

VI. FEES

A. Termination for Nonpayment. This permit shall automatically terminate without the necessity of prior notice when land use rental fees are 90 calendar days from the due date in arrears.

B. Fees for this use have been exempted or waived in full pursuant to 36 CFR 251.57, or revisions thereto, and direction in FSH 2709.11, chapter 30.

C. Payment Due Date. The payment due date shall be the close of business on XXX of each calendar year payment is due. Payments due the United States for this use shall be deposited at USDA - FS, C/O Bank of America, File 71652, P.O. Box 60000, San Francisco, CA 94160-1652, in the form of a check, draft, or money order payable to "Forest Service, USDA." Payments shall be credited on the date received by the designated Forest Service collection officer or deposit location. If the due date for the fee or fee calculation statement falls on a non workday, the charges shall not apply until the close of business on the next workday.

D. Late Payment Interest, Administrative Costs and Penalties Pursuant to 31 U.S.C. 3717, et seq., interest shall be charged on any fee amount not paid within 30 days from the date the fee or fee calculation financial statement specified in this authorization becomes due. The rate of interest assessed shall be the higher of the rate of the current value of funds to the U.S. Treasury (i.e., Treasury tax and loan account rate), as prescribed and published by the Secretary of the Treasury in the Federal Register and the Treasury Fiscal Requirements Manual Bulletins annually or quarterly or at the Prompt Payment Act rate. Interest on the principal shall accrue from the date the fee or fee calculation financial statement is due.

In the event the account becomes delinquent, administrative costs to cover processing and handling of the delinquency will be assessed.

A penalty of 6 percent per annum shall be assessed on the total amount delinquent in excess of 90 days and shall accrue from the same date on which interest charges begin to accrue.

Payments will be credited on the date received by the designated collection officer or deposit location. If the due date for the fee or fee calculation statement falls on a non-workday, the charges shall not apply until the close of business on the next workday.

Disputed fees are due and payable by the due date. No appeal of fees will be considered by the Forest Service without full payment of the disputed amount. Adjustments, if necessary, will be made in accordance with settlement terms or the appeal decision.

If the fees become delinquent, the Forest Service will:

Liquidate any security or collateral provided by the authorization.

If no security or collateral is provided, the authorization will terminate and the holder will be responsible for delinquent fees as well as any other costs of restoring the site to it's original condition including hazardous waste cleanup.

Upon termination or revocation of the authorization, delinquent fees and other charges associated with the authorization will be subject to all rights and remedies afforded the United States pursuant to 31 U.S.C. 3711 *et seq.* Delinquencies may be subject to any or all of the following conditions:

Administrative offset of payments due the holder from the Forest Service.

Delinquencies in excess of 60 days shall be referred to United States Department of Treasury for appropriate collection action as provided by 31 U.S.C. 3711 (g), (1).

The Secretary of the Treasury may offset an amount due the debtor for any delinquency as provided by 31 U.S.C. 3720, *et seq.*)

VII. OTHER PROVISIONS

A. Members of Congress. No Member of or Delegate to Congress or Resident Commissioner shall benefit from this permit either directly or indirectly, except when the authorized use provides a general benefit to a corporation.

B. Appeals and Remedies. Any discretionary decisions or determinations by the authorized officer are subject to the appeal regulations at 36 CFR 251, Subpart C, or revisions thereto.

C. Superior Clauses. In the event of any conflict between any of the preceding printed clauses or any provision thereof and any of the following clauses or any provision thereof, the preceding printed clauses shall c

According to the Paperwork Reduction Act of 1995, no persons are required to respond to a collection of information unless it displays a valid OMB control number. The valid OMB control number for this information collection is 0596-0082.

This information is needed by the Forest Service to evaluate requests to use National Forest System lands and manage those lands to protect natural resources, administer the use, and ensure public health and safety. This information is required to obtain or retain a benefit. The authority for that requirement is provided by the Organic Act of 1897 and the Federal Land Policy and Management Act of 1976, which authorize the Secretary of Agriculture to promulgate rules and regulations for authorizing and managing National Forest System lands. These statutes, along with the Term Permit Act, National Forest Ski Area Permit Act, Granger-Thye Act, Mineral Leasing Act, Alaska Term Permit Act, Act of September 3, 1954, Wilderness Act, National Forest Roads and Trails Act, Act of November 16, 1973, Archeological Resources Protection Act, and Alaska National Interest Lands Conservation Act, authorize the Secretary of Agriculture to issue authorizations for the use and occupancy of National Forest System lands. The Secretary of Agriculture's regulations at 36 CFR Part 251, Subpart B, establish procedures for issuing those authorizations.

The Privacy Act of 1974 (5 U.S.C. 552a) and the Freedom of Information Act (5 U.S.C. 552) govern the confidentiality to be provided for information received by the Forest Service Public reporting burden for collection of information, if requested, is estimated to average 1 hour per response for annual financial information; average 1 hour per response to prepare or update operation and/or maintenance plan; average 1 hour per response for inspection reports; and an average of 1 hour for each request that may include such things as reports, logs, facility and user information, sublease information, and other similar miscellaneous information requests. This includes the time for reviewing instructions, searching existing data sources, gathering and maintaining the data needed, and completing and reviewing the collection of information.

This permit is accepted subject to the conditions set out above.

HOLDER NAME: FOREST COUNTY

By: _____
(Holder Signature)

_____
(Holder Signature)

Date: 4-25-2000

U.S. DEPARTMENT OF AGRICULTURE
Forest Service

By: _____
(Authorized Officer Signature)

FOREST SUPERVISOR
(Title)

Date: 5-3-00

APPENDIX B

Forest County Highway Department
Special Use Permit
NW SW, Section 36, T41N, R13E
Forest County

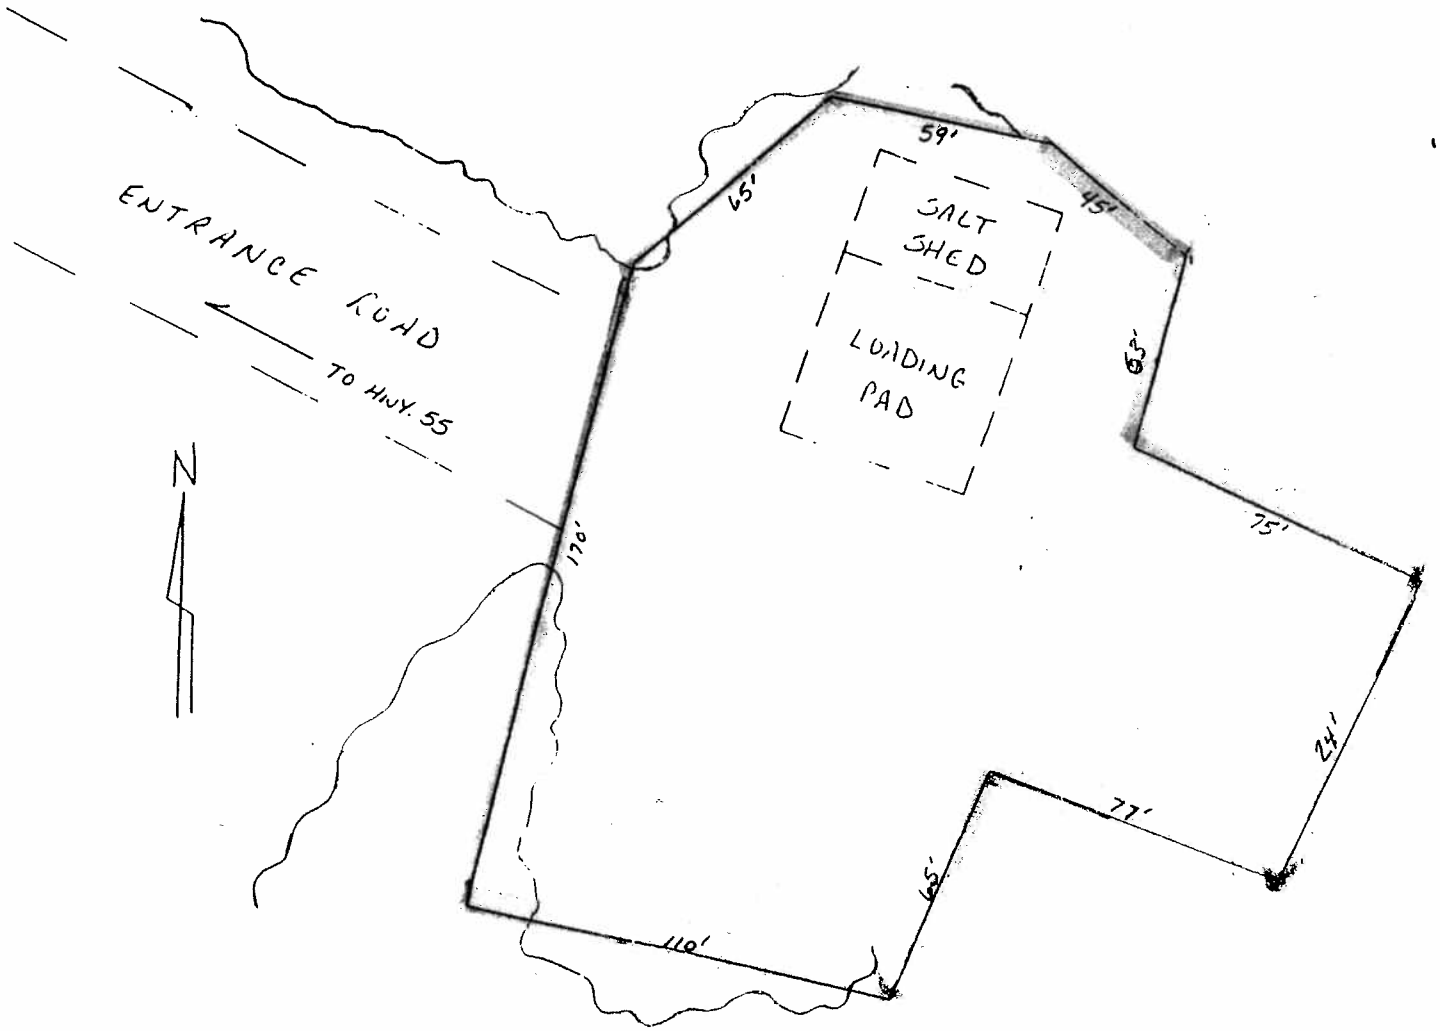

LEGEND

- PERMIT AREA BOUNDARY
- TREE LINE
- APPROXIMATE SHED LOCATION

SCALE: 2" = 100'

EXHIBIT C

Forest County Highway Department Special Use Permit
Eagle River/Florence Ranger District
USDA Forest Service-Chequamegon Nicolet National Forest
4/19/00

R13E

T41N

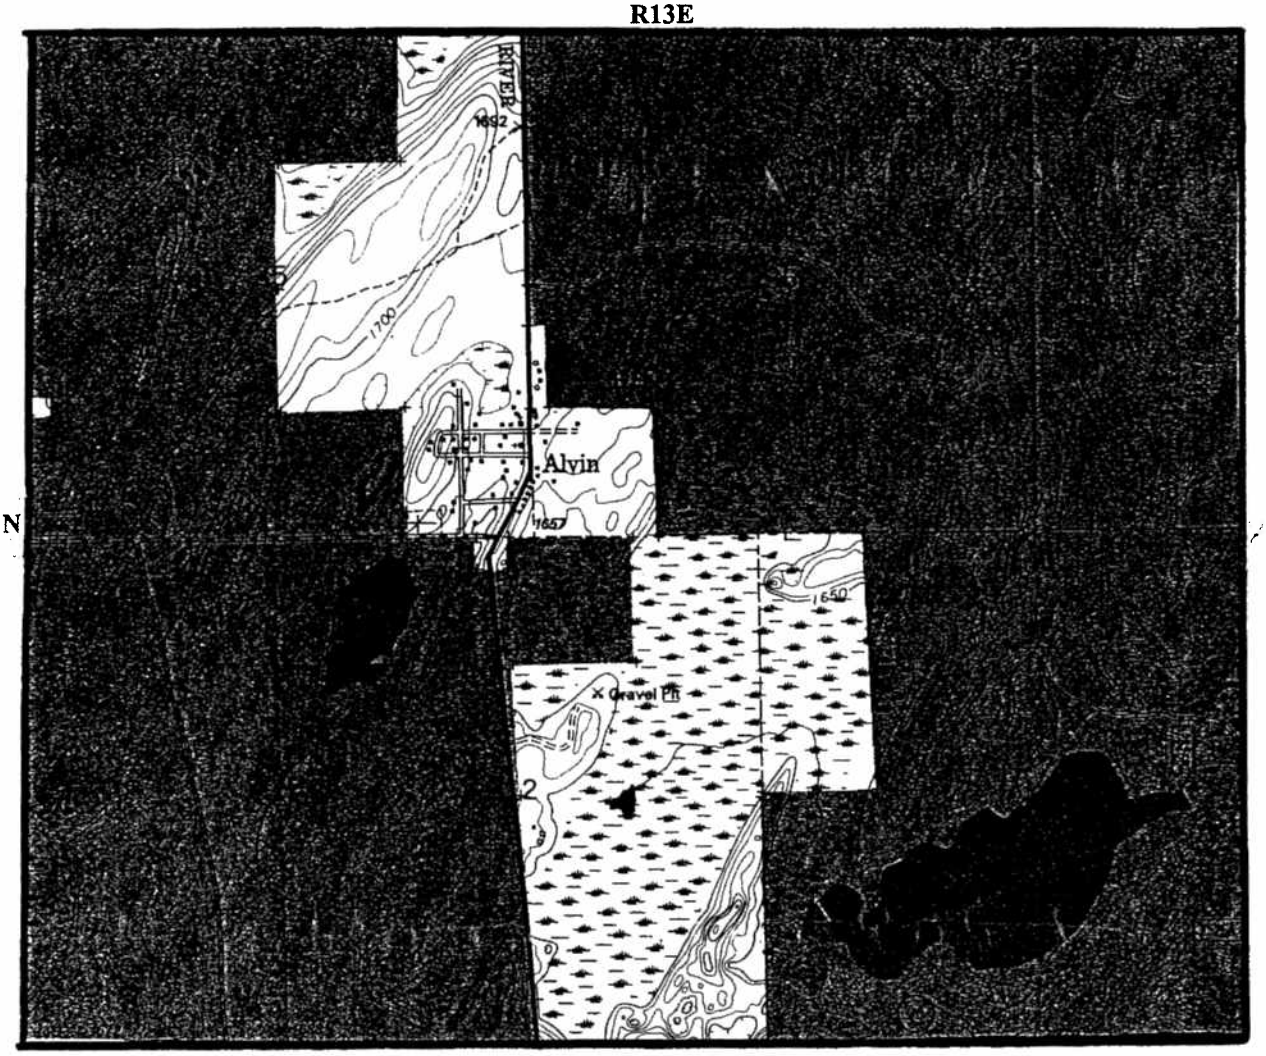

Legend

Permit Area:

Scale: 2.6 inches= 1 mile

N

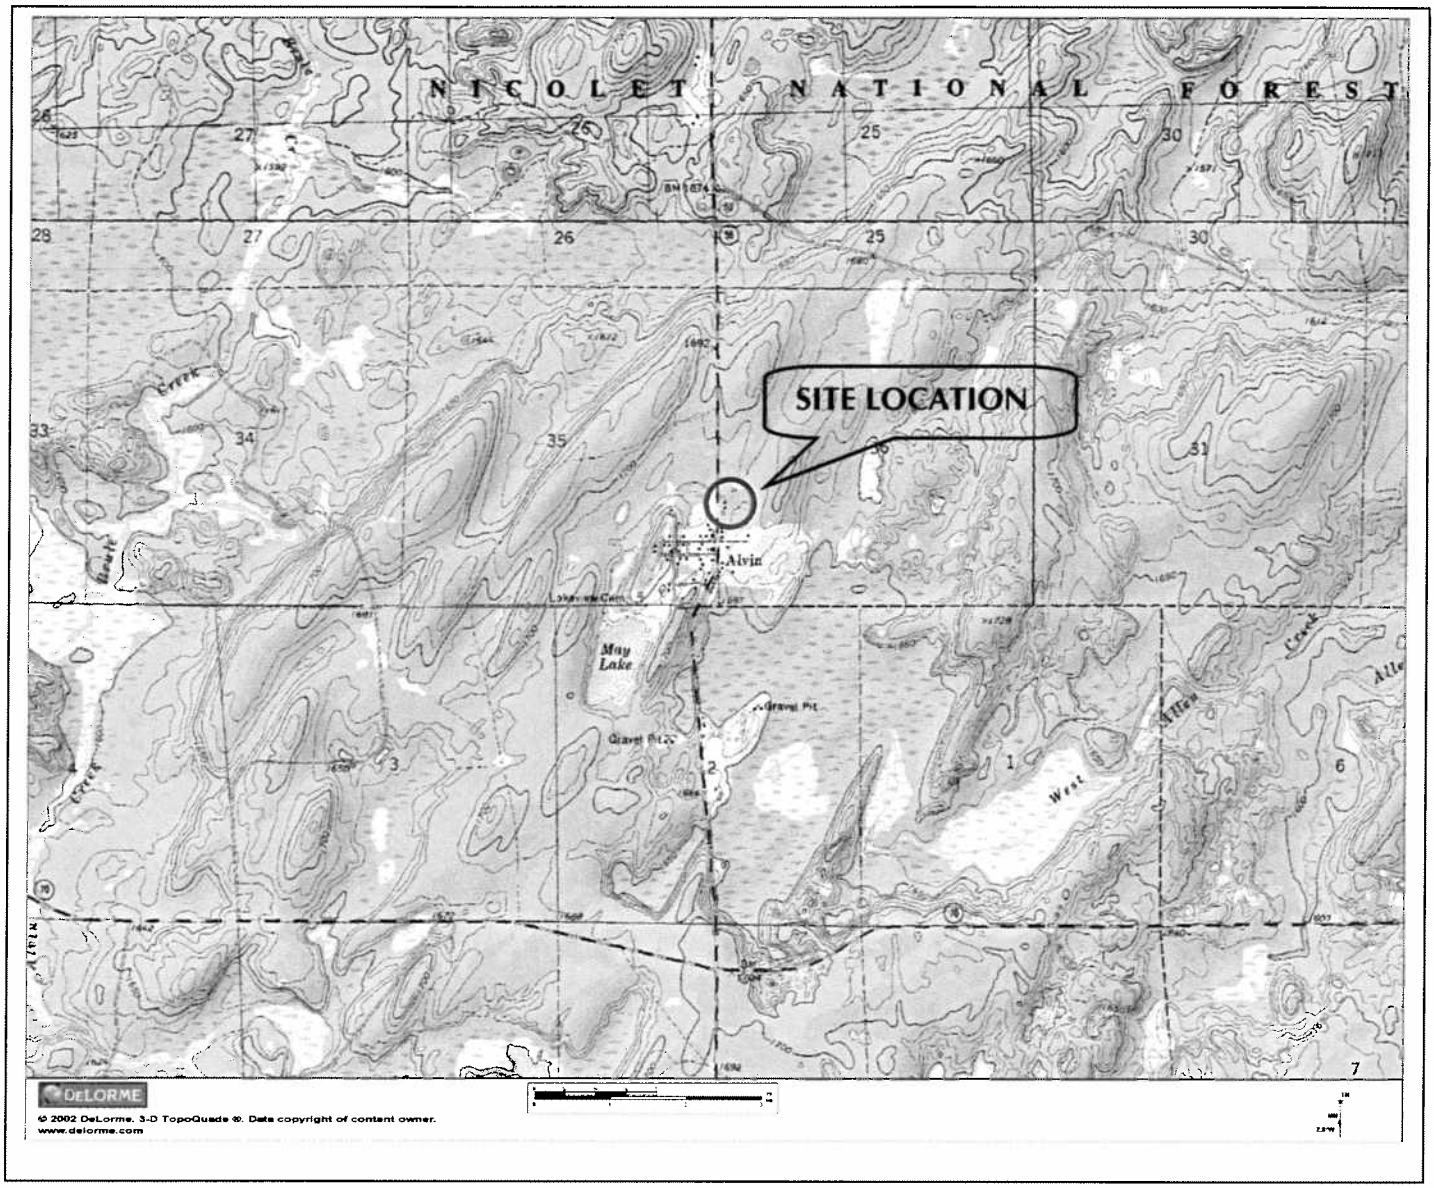

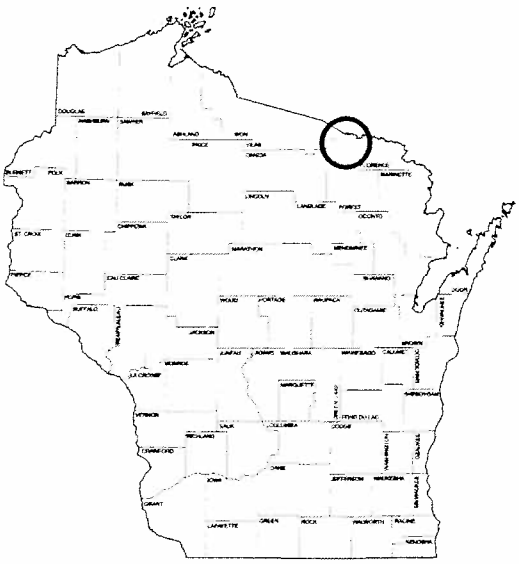

N

Figure 1
Site Location Map

Alvin Maintenance Garage
Forest County Highway Department
Highway 55, Alvin, Wisconsin

OMNI ASSOCIATES

Project Number:
N1152A95

Date: 10/31/05

One Systems Drive, Appleton, Wisconsin 54914-1654
Phone: (920) 735-6900 Fax: (920) 830-6100

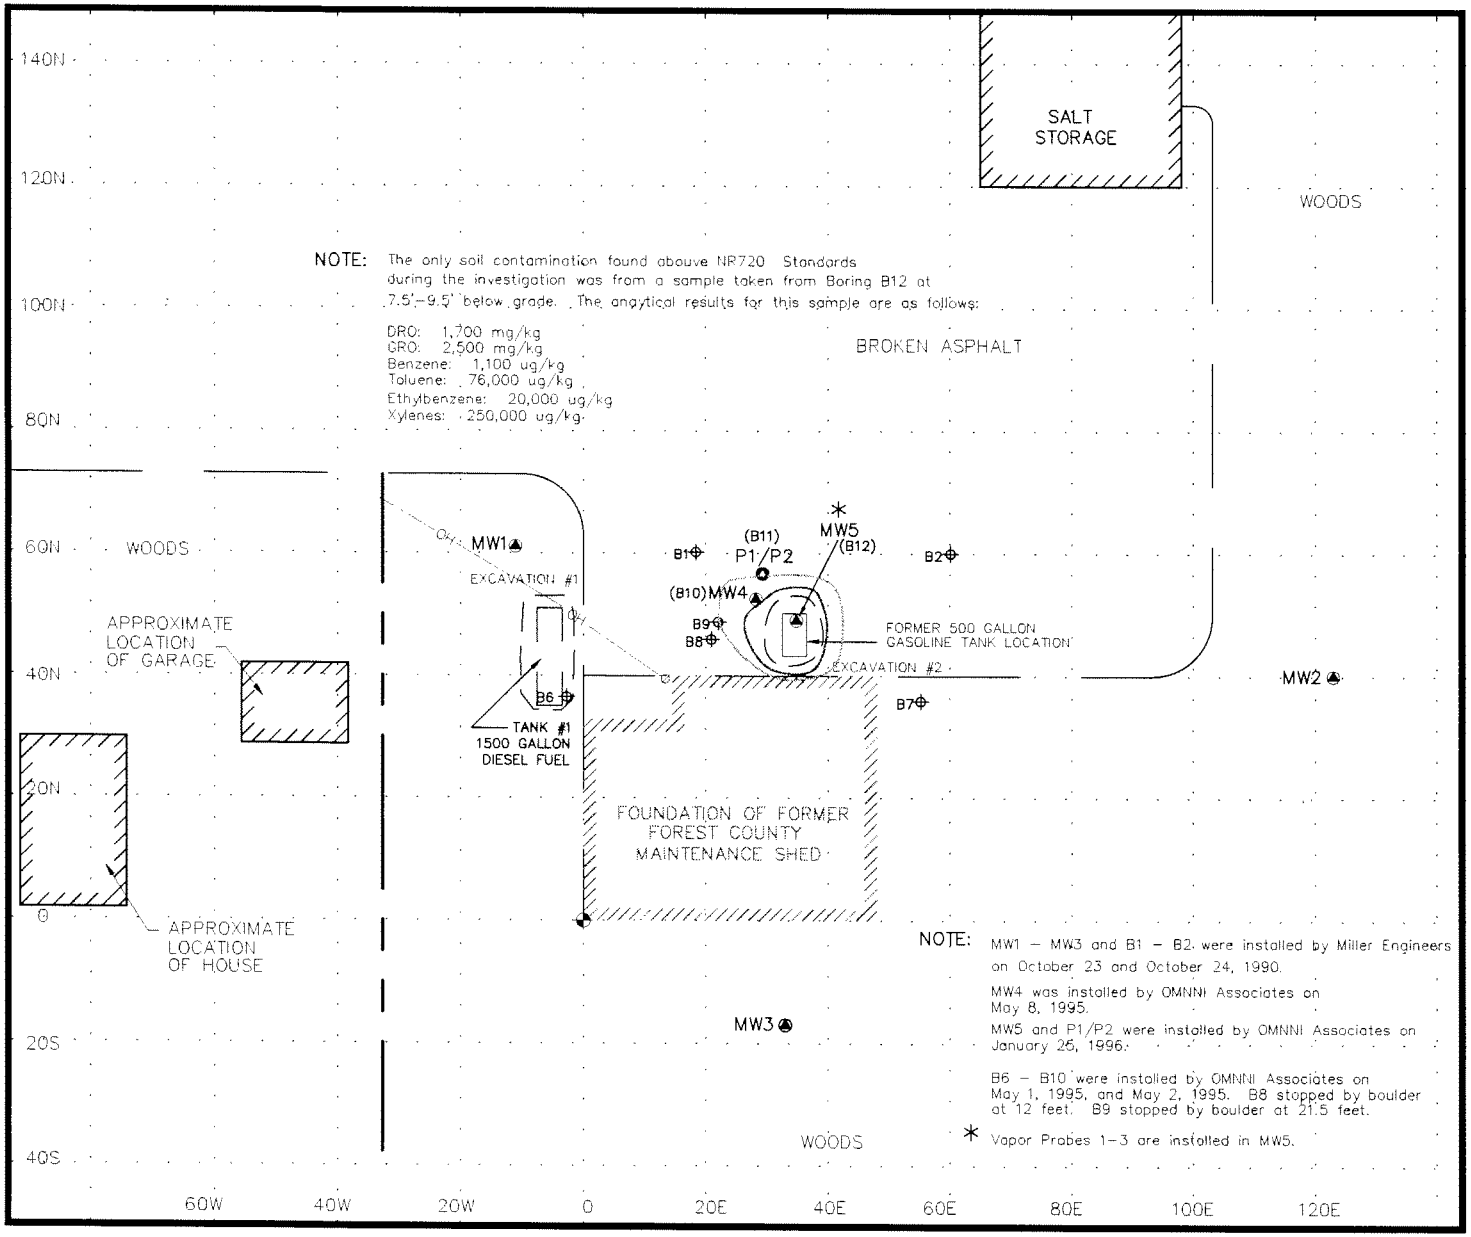

Not To Scale

LOCAL GRID NORTH
N

LEGEND

- MW1 — Well Location and I.D. No.
- P1/P2 — Piezometer Locations and I.D. No.
- B1 — Pre-Remediation Soil Boring Location and I.D. No.
- Estimated Extent of Soil Contamination
- Estimated Extent of Groundwater Contamination
- Limit of Excavation
- Approximate Property Line
- Power Pole
- Building Face
- Edge of Asphalt
- Reference Point
- OH — Overhead Utility
- 20N — Grid Line (20' Interval)

FIGURE 2
SITE DETAIL MAP
(PRE-REMEDIATION)

ALVIN GARAGE
FOREST COUNTY HIGHWAY DEPARTMENT
HIGHWAY 55
ALVIN, WISCONSIN

PROJECT:	N1152A95
CAD FILE:	N1152A2
DRAWN:	DLD
DATE :	1/11/01
LEVEL:	2

OMNNI ASSOCIATES
ONE SYSTEMS DRIVE APPLETON, WISCONSIN 54914-1654
PHONE : (920) 735-6900 FAX : (920) 830-6100

TABLE 2
SUMMARY OF LABORATORY ANALYSIS
GROUNDWATER - HISTORICAL

PARAMETER	ES	PAL	MW1																
SAMPLE DATE	-	-	5/25/95	8/23/95	3/14/95	6/11/96	11/14/96	2/20/97	5/22/97	8/21/97	12/4/97	3/4/98	6/16/98	9/16/98	12/15/98	3/25/99	11/11/99	2/24/00	5/24/00
DETECTED VOCs / PVOCs (µg/L)			(PRE - REMEDIATION)				(REMEDIATION)				(POST - REMEDIATION)								
BENZENE	5	0.5	ND	ND	NS	NS	NS	NS	NS	NS	ND	NS	NS	NS	ND	< 0.25	< 0.32	< 0.32	< 0.39
n-BUTYLBENZENE	-	-	ND	NA	NS	NS	NS	NS	NS	NS	NA	NS	NS	NS	NA	NA	NA	NA	NA
1,2-DIBROMOETHANE (EDB)	0.05	0.005	ND	NA	NS	NS	NS	NS	NS	NS	NA	NS	NS	NS	NA	NA	NA	NA	NA
1,2-DICHLOROETHANE	5	0.5	ND	NA	NS	NS	NS	NS	NS	NS	NA	NS	NS	NS	NA	NA	NA	NA	NA
ETHYLBENZENE	700	140	ND	ND	NS	NS	NS	NS	NS	NS	ND	NS	NS	NS	ND	< 0.32	< 0.34	< 0.34	< 0.4
ISOPROPYLBENZENE	-	-	ND	NA	NS	NS	NS	NS	NS	NS	NA	NS	NS	NS	NA	NA	NA	NA	NA
MTBE	60	12	ND	ND	NS	NS	NS	NS	NS	NS	ND	NS	NS	NS	ND	< 0.21	< 0.31	< 0.31	< 0.47
NAPHTHALENE	40	8	ND	NA	NS	NS	NS	NS	NS	NS	NA	NS	NS	NS	NA	NA	NA	NA	NA
TOLUENE	1000	200	ND	ND	NS	NS	NS	NS	NS	NS	ND	NS	NS	NS	ND	< 0.38	< 0.35	< 0.35	< 0.37
1,2,4-TRIMETHYLBENZENE	480 (combined)	96 (combined)	ND	ND	NS	NS	NS	NS	NS	NS	ND	NS	NS	NS	ND	< 0.34	< 0.35	< 0.35	< 0.4
1,3,5-TRIMETHYLBENZENE			ND	ND	NS	NS	NS	NS	NS	NS	ND	NS	NS	NS	ND	< 0.36	< 0.64	< 0.64	< 0.63
m,p-XYLENE	10,000 (combined)	1000 (combined)	ND	ND	NS	NS	NS	NS	NS	NS	ND	NS	NS	NS	ND	< 0.67	< 1.0	< 1.0	< 0.79
o-XYLENE			ND	ND	NS	NS	NS	NS	NS	NS	ND	NS	NS	NS	ND	< 0.37	(combined)	(combined)	< 0.64
DETECTED PAHs (µg/L)	-	-	NA	NA	NS	NS	NS	NS	NS	NS	NA	NS	NS	NS	NA	NA	NA	NA	NA
DIESEL RANGE ORGANICS (µg/L)	-	-	ND	NA	NS	NS	NS	NS	NS	NS	NA	NS	NS	NS	NA	NA	NA	NA	NA
GASOLINE RANGE ORGANICS (µg/L)	-	-	ND	NA	NS	NS	NS	NS	NS	NS	NA	NS	NS	NS	NA	NA	NA	NA	NA
DISSOLVED LEAD (µg/L)	15	1.5	ND	ND	NS	NS	NS	NS	NS	NS	NA	NS	NS	NS	NA	NA	NA	NA	NA
TOTAL ORGANIC CARBON (mg/L)	-	-	NA	NA	NS	NS	NS	NS	NS	NS	NA	NS	NS	NS	NA	NA	NA	NA	NA

ES = enforcement standard
PAL = preventive action limit
ND = not detected
NA = not analyzed
NS = not sampled

TABLE 2
SUMMARY OF LABORATORY ANALYSIS
GROUNDWATER - HISTORICAL

PARAMETER	ES	PAL	MW2																
SAMPLE DATE	-	-	5/25/95	8/23/95	3/14/95	6/11/96	11/14/96	2/20/97	5/22/97	8/21/97	12/4/97	3/4/98	6/16/98	9/16/98	12/15/98	3/25/99	11/11/99	2/24/00	5/24/00
DETECTED VOCs / PVOCs (µg/L)			(PRE - REMEDIATION)				(REMEDIATION)				(POST - REMEDIATION)								
BENZENE	5	0.5	ND	ND	NS	NS	NS	NS	NS	NS	ND	NS	NS	NS	ND	*J*	< 0.32	< 0.32	< 0.39
n-BUTYLBENZENE	-	-	ND	NA	NS	NS	NS	NS	NS	NS	NA	NS	NS	NS	NA	NA	NA	NA	NA
1,2-DIBROMOETHANE (EDB)	0.05	0.005	ND	NA	NS	NS	NS	NS	NS	NS	NA	NS	NS	NS	NA	NA	NA	NA	NA
1,2-DICHLOROETHANE	5	0.5	ND	NA	NS	NS	NS	NS	NS	NS	NA	NS	NS	NS	NA	NA	NA	NA	NA
ETHYLBENZENE	700	140	ND	ND	NS	NS	NS	NS	NS	NS	ND	NS	NS	NS	ND	< 0.32	< 0.34	< 0.34	< 0.4
ISOPROPYLBENZENE	-	-	ND	NA	NS	NS	NS	NS	NS	NS	NA	NS	NS	NS	NA	NA	NA	NA	NA
MTBE	60	12	ND	ND	NS	NS	NS	NS	NS	NS	ND	NS	NS	NS	ND	< 0.21	< 0.31	< 0.31	< 0.47
NAPHTHALENE	40	8	ND	NA	NS	NS	NS	NS	NS	NS	NA	NS	NS	NS	NA	NA	NA	NA	NA
TOLUENE	1000	200	ND	ND	NS	NS	NS	NS	NS	NS	ND	NS	NS	NS	ND	1.6	< 0.35	< 0.35	< 0.37
1,2,4-TRIMETHYLBENZENE	480 (combined)	96 (combined)	ND	ND	NS	NS	NS	NS	NS	NS	ND	NS	NS	NS	ND	< 0.34	< 0.35	< 0.35	< 0.4
1,3,5-TRIMETHYLBENZENE			ND	ND	NS	NS	NS	NS	NS	NS	ND	NS	NS	NS	ND	< 0.36	< 0.64	< 0.64	< 0.63
m,p-XYLENE	10,000 (combined)	1000 (combined)	ND	ND	NS	NS	NS	NS	NS	NS	ND	NS	NS	NS	ND	1.5	< 1.0	< 1.0	< 0.79
o-XYLENE			ND	ND	NS	NS	NS	NS	NS	NS	ND	NS	NS	NS	ND	0.52	(combined)	(combined)	< 0.64
DETECTED PAHs (µg/L)	-	-	NA	NA	NS	NS	NS	NS	NS	NS	NA	NS	NS	NS	NA	NA	NA	NA	NA
DIESEL RANGE ORGANICS (µg/L)	-	-	ND	NA	NS	NS	NS	NS	NS	NS	NA	NS	NS	NS	NA	NA	NA	NA	NA
GASOLINE RANGE ORGANICS (µg/L)	-	-	ND	NA	NS	NS	NS	NS	NS	NS	NA	NS	NS	NS	NA	NA	NA	NA	NA
DISSOLVED LEAD (µg/L)	15	1.5	ND	ND	NS	NS	NS	NS	NS	NS	NA	NS	NS	NS	NA	NA	NA	NA	NA
TOTAL ORGANIC CARBON (mg/L)	-	-	NA	NA	NS	NS	NS	NS	NS	NS	NA	NS	NS	NS	NA	NA	NA	NA	NA

ES = enforcement standard
PAL = preventive action limit
ND = not detected
NA = not analyzed
NS = not sampled
Italic Font = sample concentration detected above the preventive action limit

TABLE 2
SUMMARY OF LABORATORY ANALYSIS
GROUNDWATER - HISTORICAL

PARAMETER	ES	PAL	MW3				
SAMPLE DATE	-	-	5/25/95	8/23/95	3/14/95	6/11/96	11/14/96
DETECTED VOCs / PVOCs (µg/L)			(PRE - REMEDIATION)				
BENZENE	5	0.5	ND	ND	NA	NS	This well was removed during the demolition of the old garage.
n-BUTYLBENZENE	-	-	ND	NA	NA	NS	
1,2-DIBROMOETHANE (EDB)	0.05	0.005	ND	NA	NA	NS	
1,2-DICHLOROETHANE	5	0.5	ND	NA	NA	NS	
ETHYLBENZENE	700	140	ND	ND	NA	NS	
ISOPROPYLBENZENE	-	-	ND	NA	NA	NS	
MTBE	60	12	ND	ND	NA	NS	
NAPHTHALENE	40	8	ND	NA	NA	NS	
TOLUENE	1000	200	ND	ND	NA	NS	
1,2,4-TRIMETHYLBENZENE	480 (combined)	96 (combined)	ND	ND	NA	NS	
1,3,5-TRIMETHYLBENZENE			ND	ND	NA	NS	
m,p-XYLENE	10,000 (combined)	1000 (combined)	ND	ND	NA	NS	
o-XYLENE			ND	ND	NA	NS	
DETECTED PAHs (µg/L)	-	-	NA	NA	NA	NS	
DIESEL RANGE ORGANICS (µg/L)	-	-	ND	NA	NA	NS	
GASOLINE RANGE ORGANICS (µg/L)	-	-	ND	NA	NA	NS	
DISSOLVED LEAD (µg/L)	15	1.5	*3.5*	ND	NA	NS	
TOTAL ORGANIC CARBON (mg/L)	-	-	NA	NA	31	NS	

ES = enforcement standard
PAL = preventive action limit
ND = not detected
NA = not analyzed
NS = not sampled
Italic Font = sample concentration detected above the preventive action limit

TABLE 2
SUMMARY OF LABORATORY ANALYSIS
GROUNDWATER - HISTORICAL

PARAMETER	ES	PAL	MW4																
SAMPLE DATE	-	-	5/25/95	8/23/95	3/14/96	6/11/96	11/14/96	2/20/97	5/22/97	8/21/97	12/4/97	3/4/98	6/16/98	9/16/98	12/15/98	3/25/99	11/11/99	2/24/00	5/24/00
DETECTED VOCs / PVOCs (µg/L)			(PRE - REMEDIATION)				(REMEDIATION)				(POST - REMEDIATION)								
BENZENE	5	0.5	*2.2*	*2.8*	ND	ND	**30**	**7.4**	*4.2*	**12**	*3.5*	ND	*1.3*	0.42	0.48	< 0.25	< 0.32	< 0.32	< 0.39
n-BUTYLBENZENE	-	-	ND	ND	NA	NA	NA	NA	NA	NA	NA	NA	NA	NA	NA	NA	NA	NA	NA
1,2-DIBROMOETHANE (EDB)	0.05	0.005	**23**	**54**	ND	**9.5**	**122**	**93**	**76**	**141**	**70**	**48**	**44**	**36**	**20**	**6.4**	**58**	**7.2**	**45**
1,2-DICHLOROETHANE	5	0.5	**17**	**28**	ND	**6.8**	**29**	**28**	**22**	**33**	**19**	**12**	**11**	**7.2**	*4.5*	*2.3*	*4.8*	*0.56*	*3.1*
ETHYLBENZENE	700	140	ND	ND	ND	ND	6.3	ND	7.1	2.8	ND	ND	ND	0.79	0.4	< 0.32	< 0.34	< 0.34	1.1
ISOPROPYLBENZENE	-	-	ND	ND	NA	NA	NA	NA	NA	NA	NA	NA	NA	NA	NA	NA	NA	NA	NA
MTBE	60	12	*52*	**67**	ND	*13*	*48*	*51*	*37*	**76**	*14*	*22*	ND	11	10	3.9	7.4	0.54	1.9
NAPHTHALENE	40	8	ND	ND	NA	NA	NA	NA	NA	NA	NA	NA	NA	NA	NA	< 0.73	NA	NA	NA
TOLUENE	1000	200	ND	ND	ND	ND	22	7.5	32	17	ND	1.4	1.1	ND	0.44	< 0.38	< 0.35	< 0.35	< 0.37
1,2,4-TRIMETHYLBENZENE	480 (combined)	96 (combined)	1.2	ND	ND	ND	3.5	ND	11	4.0	ND	ND	ND	0.57	0.55	< 0.34	1.7	< 0.35	2.2
1,3,5-TRIMETHYLBENZENE			ND	ND	ND	ND	8.6	1.4	3.4	4.6	ND	ND	ND	ND	ND	< 0.36	0.66	< 0.64	1.6
m,p-XYLENE	10,000 (combined)	1000 (combined)	1.3	ND	ND	ND	74	ND	28	8.8	14	ND	ND	1	1.5	< 0.67	< 0.66	< 0.66	< 0.79
o-XYLENE			1.6	4.7	ND	ND	(combined)	14	13	45	7.3	ND	ND	(combined)	(combined)	< 0.37	1.7	0.33	6.4
DETECTED PAHs (µg/L)	-	-	NA	NA	NA	NA	NA	NA	NA	NA	NA	NA	NA	NA	NA	NA	NA	NA	NA
DIESEL RANGE ORGANICS (µg/L)	-	-	2000	6240	NA	NA	NA	NA	NA	NA	4.2	3.7	NA	NA	NA	NA	NA	NA	NA
GASOLINE RANGE ORGANICS (µg/L)	-	-	95	147	NA	NA	NA	NA	NA	NA	0.35	0.26	NA	NA	NA	NA	NA	NA	NA
DISSOLVED LEAD (µg/L)	15	1.5	*2.4*	*2*	NA	NA	NA	NA	NA	NA	NA	NA	NA	NA	NA	NA	NA	NA	NA
TOTAL ORGANIC CARBON (mg/L)	-	-	NA	NA	NA	NA	NA	NA	NA	NA	NA	NA	NA	NA	NA	NA	NA	NA	NA

ES = enforcement standard
PAL = preventive action limit
ND = not detected
NA = not analyzed
Bold Font = sample concentration above the enforcement standard
Italic Font = sample concentration detected above the preventive action limit

TABLE 2
SUMMARY OF LABORATORY ANALYSIS
GROUNDWATER - HISTORICAL

PARAMETER	ES	PAL	MW5																
SAMPLE DATE	-	-	5/25/95	8/23/95	3/14/96	6/11/96	11/14/96	2/20/97	5/22/97	8/21/97	12/4/97	3/4/98	6/16/98	9/16/98	12/15/98	3/25/99	11/11/99	2/24/00	5/24/00
DETECTED VOCs / PVOCs (µg/L)			(PRE - REMEDIATION)				(REMEDIATION)				(POST - REMEDIATION)								
BENZENE	5	0.5	This well was not installed during this event.	This well was not installed during this event.	**11**	*0.8*	*3.6*	ND	*2.6*	ND	ND	ND	ND	ND	ND	< 0.25	< 0.32	< 0.32	< 0.39
n-BUTYLBENZENE	-	-			8.9	NA	NA	NA	NA	NA	NA	NA	NA	NA	NA	NA	NA	NA	NA
1,2-DIBROMOETHANE (EDB)	0.05	0.005			**2.9**	**3.8**	**31**	**26**	**22**	**48**	**32**	**29**	**10**	**3.7**	**1.4**	**0.73**	< 0.35	< 0.35	< 0.65
1,2-DICHLOROETHANE	5	0.5			*2.4*	ND	**6.9**	**6.6**	*4.2*	**6.1**	*4.8*	*4.2*	*2.2*	*0.78*	*0.53*	< 0.14	< 0.36	< 0.36	< 0.35
ETHYLBENZENE	700	140			6.0	ND	ND	ND	4.5	ND	ND	ND	ND	ND	ND	< 0.32	< 0.34	< 0.34	< 0.4
ISOPROPYLBENZENE	-	-			1.0	NA	NA	NA	NA	NA	NA	NA	NA	NA	NA	NA	NA	NA	NA
MTBE	60	12			4.4	ND	2.8	5.5	2.8	5.5	ND	2.5	1	0.73	1	< 0.21	< 0.31	< 0.31	< 0.47
NAPHTHALENE	40	8			3.8	NA	NA	NA	NA	NA	NA	NA	NA	NA	NA	< 0.73	< 0.88	< 0.88	< 0.53
TOLUENE	1000	200			80	2.9	3.8	ND	20	1.9	ND	0.54	ND	ND	ND	< 0.38	< 0.35	< 0.35	< 0.37
1,2,4-TRIMETHYLBENZENE	480 (combined)	96 (combined)			17	2.3	ND	ND	8.2	0.7	ND	ND	ND	ND	ND	< 0.34	< 0.35	< 0.35	< 0.4
1,3,5-TRIMETHYLBENZENE					7.7	4.3	2.8	ND	9.3	0.4	ND	ND	ND	ND	ND	< 0.36	< 0.64	< 0.64	< 0.63
m,p-XYLENE	10,000 (combined)	1000 (combined)			51	14 (combined)	16 (combined)	ND	20	1.4	ND	ND	ND	ND	ND	< 0.67	< 0.66	< 0.66	< 0.79
o-XYLENE					53			ND	8.7	2.4	4.2	1.7	ND	ND	ND	< 0.37	< 0.32	< 0.32	< 0.64
DETECTED PAHs (µg/L)	-	-			ND	NA	NA	NA	NA	NA	NA	NA	NA	NA	NA	NA	NA	NA	NA
DIESEL RANGE ORGANICS (µg/L)	-	-			1790	NA	NA	NA	NA	NA	NA	1.7	NA	NA	NA	NA	NA	NA	NA
GASOLINE RANGE ORGANICS (µg/L)	-	-			489	NA	NA	NA	NA	NA	NA	0.097	NA	NA	NA	NA	NA	NA	NA
DISSOLVED LEAD (µg/L)	15	1.5			ND	NA	NA	NA	NA	NA	NA	NA	NA	NA	NA	NA	NA	NA	NA
TOTAL ORGANIC CARBON (mg/L)	-	-			NA	NA	NA	NA	NA	NA	NA	NA	NA	NA	NA	NA	NA	NA	NA

ES = enforcement standard
PAL = preventive action limit
ND = not detected
NA = not analyzed
Bold Font = sample concentration above the enforcement standard
Italic Font = sample concentration detected above the preventive action limit

TABLE 2
SUMMARY OF LABORATORY ANALYSIS
GROUNDWATER - HISTORICAL

PARAMETER	ES	PAL	P1															
SAMPLE DATE	-	-	5/25/95	8/23/95	3/14/96	6/11/96	11/14/96	2/20/97	5/22/97	8/21/97	12/4/97	3/4/98	6/16/98	9/16/98	12/15/98	3/25/99	11/11/99	2/24/00	5/24/00
DETECTED VOCs / PVOCs (µg/L)			(PRE - REMEDIATION)				(REMEDIATION)				(POST - REMEDIATION)								
BENZENE	5	0.5	This well was not installed during this event.	This well was not installed during this event.	ND	ND	ND	ND	*4.7*	ND	ND	**7.5**	ND	ND	*0.72*	< 0.25	< 0.32	< 0.32	< 0.39
n-BUTYLBENZENE	-	-			ND	NA	NA	NA	NA	NA	NA	NA	NA	NA	NA	NA	NA	NA	NA
1,2-DIBROMOETHANE (EDB)	0.05	0.005			ND	NA	NA	ND	ND	ND	ND	ND	ND	ND	ND	< 0.24	NA	NA	NA
1,2-DICHLOROETHANE	5	0.5			ND	NA	NA	ND	ND	ND	ND	ND	ND	ND	ND	NA	NA	NA	NA
ETHYLBENZENE	700	140			ND	ND	ND	ND	7.2	ND	ND	1.1	ND	ND	ND	< 0.32	< 0.34	< 0.34	< 0.4
ISOPROPYLBENZENE	-	-			ND	NA	NA	NA	NA	NA	NA	NA	NA	NA	NA	NA	NA	NA	NA
MTBE	60	12			ND	ND	ND	ND	ND	ND	ND	ND	ND	ND	ND	< 0.21	< 0.31	< 0.31	< 0.47
NAPHTHALENE	40	8			ND	NA	NA	NA	NA	NA	NA	NA	NA	NA	NA	< 0.73	NA	NA	NA
TOLUENE	1000	200			ND	ND	ND	ND	39	ND	ND	10	0.49	ND	ND	0.51	< 0.35	< 0.35	< 0.37
1,2,4-TRIMETHYLBENZENE	480 (combined)	96 (combined)			ND	ND	ND	ND	9.6	ND	ND	2.2	ND	ND	ND	< 0.34	< 0.35	< 0.35	< 0.4
1,3,5-TRIMETHYLBENZENE					ND	ND	ND	ND	3.0	ND	ND	0.80	ND	ND	ND	< 0.36	< 0.64	< 0.64	< 0.63
m,p-XYLENE	10,000 (combined)	1000 (combined)			ND	ND	ND	ND	32	ND	ND	6.1	ND	ND	ND	< 0.67	< 1	< 1	< 0.79
o-XYLENE					ND	ND	ND	ND	11	ND	ND	3.5	ND	ND	ND	< 0.37	(combined)	(combined)	< 0.64
DETECTED PAHs (µg/L)	-	-			NA	NA	NA	NA	NA	NA	NA	NA	NA	NA	NA	NA	NA	NA	NA
DIESEL RANGE ORGANICS (µg/L)	-	-			86	NA	NA	NA	NA	NA	ND	0.34	NA	NA	NA	NA	NA	NA	NA
GASOLINE RANGE ORGANICS (µg/L)	-	-			ND	NA	NA	NA	NA	NA	ND	0.095	NA	NA	NA	NA	NA	NA	NA
DISSOLVED LEAD (µg/L)	15	1.5			ND	NA	NA	NA	NA	NA	NA	NA	NA	NA	NA	NA	NA	NA	NA
TOTAL ORGANIC CARBON (mg/L)	-	-			NA	NA	NA	NA	NA	NA	NA	NA	NA	NA	NA	NA	NA	NA	NA

ES = enforcement standard
PAL = preventive action limit
ND = not detected
NA = not analyzed
Bold Font = sample concentration above the enforcement standard
Italic Font = sample concentration detected above the preventive action limit

TABLE 2
SUMMARY OF LABORATORY ANALYSIS
GROUNDWATER - HISTORICAL

PARAMETER	ES	PAL	P2																
SAMPLE DATE	-	-	5/25/95	8/23/95	3/14/96	6/11/96	11/14/96	2/20/97	5/22/97	8/21/97	12/4/97	3/4/98	6/16/98	9/16/98	12/15/98	3/25/99	11/11/99	2/24/00	5/24/00
DETECTED VOCs / PVOCs (µg/L)			(PRE - REMEDIATION)				(REMEDIATION)				(POST - REMEDIATION)								
BENZENE	5	0.5	This well was not installed during this event.	This well was not installed during this event.	ND	ND	ND	ND	*3.8*	ND	ND	0.17	ND	ND	ND	< 0.25	< 0.32	< 0.32	< 0.39
n-BUTYLBENZENE	-	-			ND	NA	NA	NA	NA	NA	NA	NA	NA	NA	NA	NA	NA	NA	NA
1,2-DIBROMOETHANE (EDB)	0.05	0.005			ND	NA	NA	ND	ND	ND	ND	ND	ND	ND	NA *	< 0.24	NA	NA	NA
1,2-DICHLOROETHANE	5	0.5			ND	NA	NA	ND	ND	ND	ND	ND	ND	ND	NA *	< 0.14	NA	NA	NA
ETHYLBENZENE	700	140			ND	ND	ND	ND	7.0	ND	ND	ND	ND	ND	ND	< 0.32	< 0.34	< 0.34	< 0.4
ISOPROPYLBENZENE	-	-			ND	NA	NA	NA	NA	NA	NA	NA	NA	NA	NA	NA	NA	NA	NA
MTBE	60	12			ND	ND	ND	ND	ND	ND	ND	ND	ND	ND	ND	< 0.21	< 0.31	< 0.31	< 0.47
NAPHTHALENE	40	8			ND	NA	NA	NA	NA	NA	NA	NA	NA	NA	NA	< 0.73	NA	NA	NA
TOLUENE	1000	200			ND	ND	ND	ND	35	1.0	ND	0.63	0.36	ND	ND	< 0.38	< 0.35	< 0.35	< 0.37
1,2,4-TRIMETHYLBENZENE	480 (combined)	96 (combined)			ND	ND	ND	ND	11	ND	ND	0.20	ND	ND	ND	< 0.34	< 0.35	< 0.35	< 0.4
1,3,5-TRIMETHYLBENZENE					ND	ND	ND	ND	3.6	ND	ND	ND	ND	ND	ND	< 0.36	< 0.64	< 0.64	< 0.63
m,p-XYLENE	10,000 (combined)	1000 (combined)			ND	ND	ND	ND	3.1	1.3	ND	0.63	ND	ND	ND	< 0.67	< 1	< 1	< 0.79
o-XYLENE					ND	ND	ND	ND	11	0.7	ND	0.33	ND	ND	ND	< 0.37	(combined)	(combined)	< 0.64
DETECTED PAHs (µg/L)	-	-			NA	NA	NA	NA	NA	NA	NA	NA	NA	NA	NA	NA	NA	NA	NA
DIESEL RANGE ORGANICS (µg/L)	-	-			617	NA	NA	NA	NA	NA	ND	0.17	NA	NA	NA	NA	NA	NA	NA
GASOLINE RANGE ORGANICS (µg/L)	-	-			ND	NA	NA	NA	NA	NA	ND	0.023	NA	NA	NA	NA	NA	NA	NA
DISSOLVED LEAD (µg/L)	15	1.5			ND	NA	NA	NA	NA	NA	NA	NA	NA	NA	NA	NA	NA	NA	NA
TOTAL ORGANIC CARBON (mg/L)	-	-			37	NA	NA	NA	NA	NA	NA	NA	NA	NA	NA	NA	NA	NA	NA

ES = enforcement standard
PAL = preventive action limit
ND = not detected
NA = not analyzed
Italic Font = sample concentration detected above the preventive action limit

* Due to laboratory equipment malfunction, results could not be obtained for these constituents.

N1152A95
FOREST COUNTY MAINTENANCE GARAGE - ALVIN

TABLE 1
SUMMARY OF LABORATORY ANALYSIS
SOIL BORING SAMPLES

PARAMETER	STANDARD	B6-4	B6-7	B7-6	B7-12	B9-3	B10-2 MW4	B11-2 P1 / P2	B12-3 MW5	B12-12 MW5	B13-4	B13-9	B14-3	B14-9
SAMPLE DATE	-	5/1/95	5/1/95	5/1/95	5/1/95	5/1/95	5/8/95	1/17/96	1/18/96	1/18/96	7/22/98	7/22/98	7/22/98	7/22/98
		PRE - INJECTION									POST - INJECTION			
SAMPLE DEPTH	(ft)	7.5 - 9.5	15 - 17	12.5 - 14.5	27.5 - 29.5	17 - 19	22.5 - 24.5	30 - 32	7.5 - 9.5	30 - 32	7.5 - 9.5	19.5 - 20.5	5 - 7	20 - 22
GROUNDWATER DEPTH	(ft)	31	31	31	31	31	31	30	30	30	29	29	29	29
DIESEL RANGE ORGANICS (mg/kg)	100*	24	ND	ND	ND	ND	17	ND	**1,700**	ND	**780**	**830**	ND	ND
GASOLINE RANGE ORGANICS (mg/kg)	100*	ND	ND	ND	ND	ND	ND	ND	**2,500**	ND	**140**	ND	ND	ND
DETECTED VOCs (µg/kg)														
BENZENE	5.5	ND	ND	ND	ND	ND	ND	ND	**1,100**	ND	**2,900**	**2,100**	ND	ND
n-BUTYLBENZENE	-	ND	ND	ND	ND	ND	ND	ND	12,000	ND	NA	NA	NA	NA
sec-BUTYLBENZENE	-	ND	ND	ND	ND	ND	ND	ND	2,300	ND	NA	NA	NA	NA
☞ DICHLORODIFLOUROMETHANE	-	1.2	1.0	ND	1.3	ND	ND	ND	ND	ND	NA	NA	NA	NA
ETHYLBENZENE	2900	ND	ND	ND	ND	ND	ND	ND	**20,000**	ND	**13,000**	**10,000**	ND	ND
ISOPROPYLBENZENE	-	ND	ND	ND	ND	ND	ND	ND	5,400	ND	NA	NA	NA	NA
p-ISOPROPYLTOLUENE	-	ND	ND	ND	ND	ND	ND	ND	2,700	ND	NA	NA	NA	NA
METHYLENE CHLORIDE	-	ND	ND	310 p	ND	ND	ND	ND	ND	ND	NA	NA	NA	NA
NAPHTHALENE	-	ND	ND	ND	ND	ND	2.9	ND	19,000	ND	NA	NA	NA	NA
n-PROPYLBENZENE	-	ND	ND	ND	ND	ND	ND	ND	17,000	ND	NA	NA	NA	NA
TOLUENE	1500	ND	ND	0.5	ND	ND	ND	ND	**76,000**	ND	**55,000**	**43,000**	ND	29
1,2,4-TRIMETHYLBENZENE	-	ND	ND	0.8	ND	ND	1.3	ND	130,000	ND	150,000	100,000	ND	93
1,3,5-TRIMETHYLBENZENE	-	ND	ND	ND	ND	ND	ND	ND	43,000	ND	46,000	32,000	ND	44
m,p-XYLENE	4100 (combined)	ND	ND	2.3	ND	ND	ND	ND	**180,000**	ND	**230,000 (combined)**	**180,000 (combined)**	ND	160 (combined)
o-XYLENE		ND	ND	0.7	ND	ND	ND	ND	**70,000**	ND			ND	
LEAD (mg/kg)	50	ND	ND	ND	ND	ND	ND	ND	5.6	ND	8	9	ND	8

Note: Analytical information for soil borings one through five is not available to OMNNI Associates.

ND = not detected
NA = not analyzed
* A permeability test has not been run on these samples. The standard for permeable soils has been used because these samples are sandy soils.
BOLD entries indicate that concentration detected is NR 720.09 RCLs based on protection of groundwater.
☞ = These results may be viewed as suspect due to a dichlorodifluoromethane detection in the method blank.
p The methylene chloride detection is due to the sample being stored in the laboratory's DRO refrigerator.

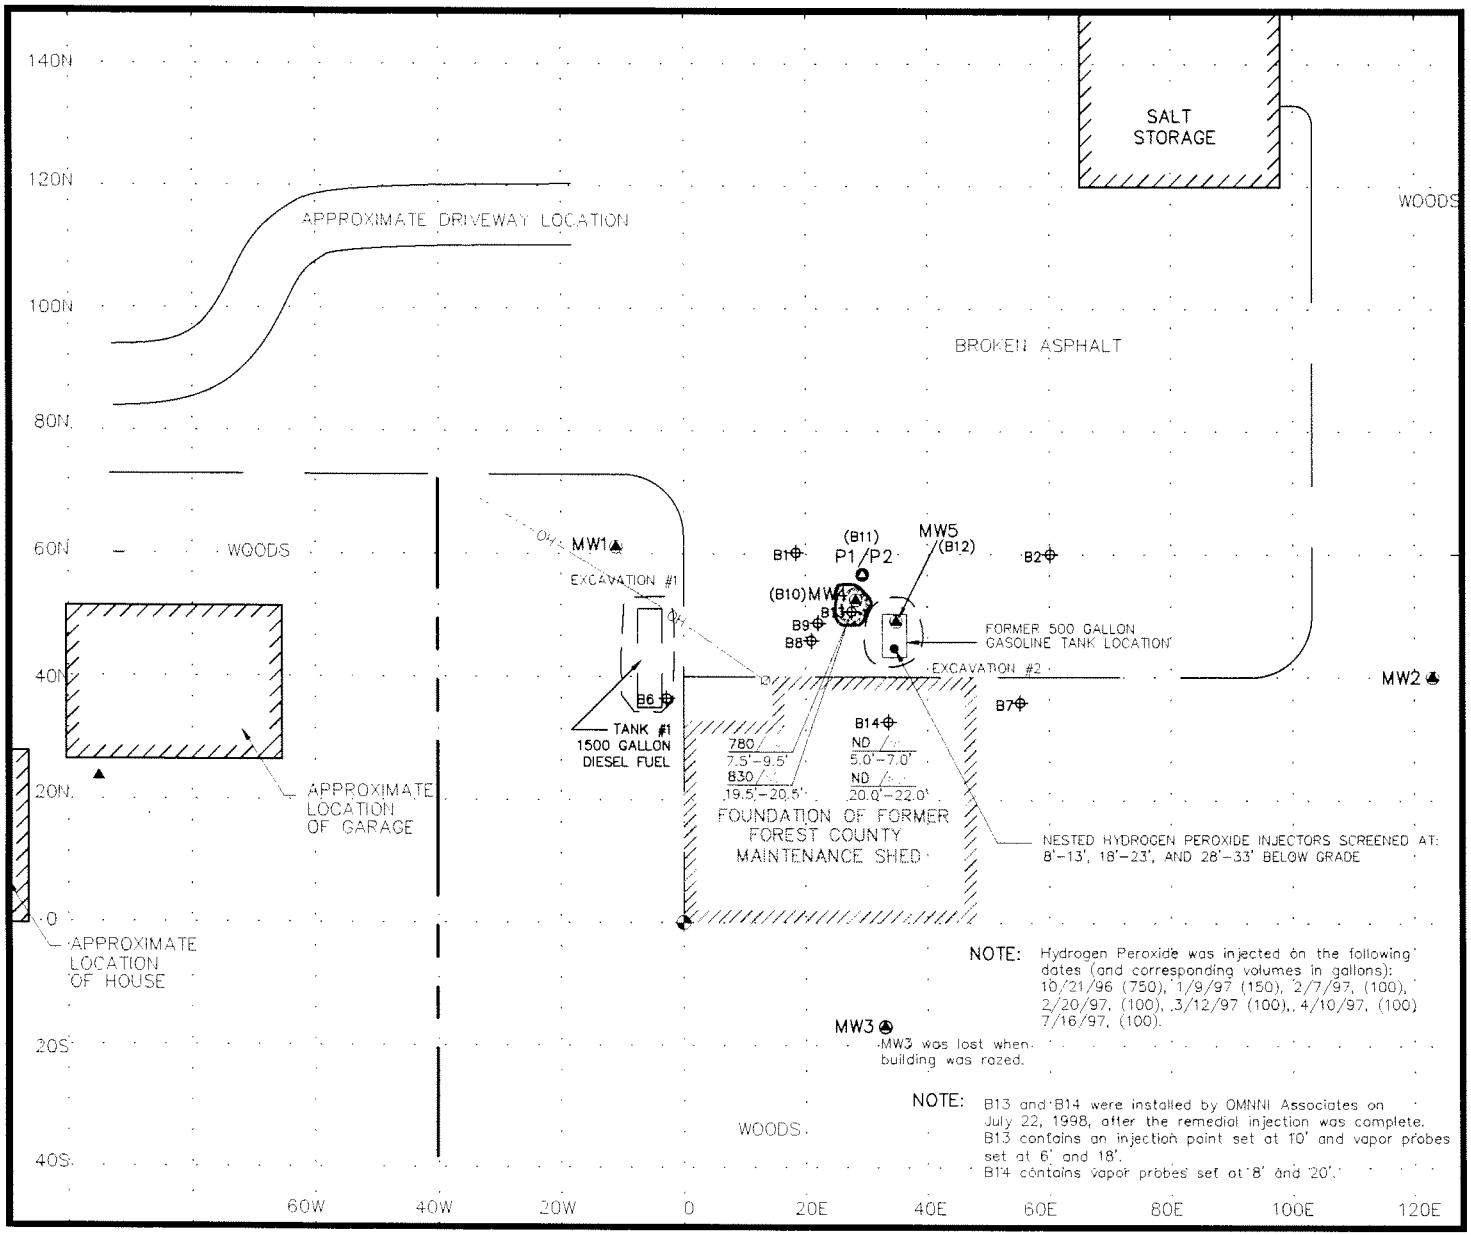

NOTE: Hydrogen Peroxide was injected on the following dates (and corresponding volumes in gallons): 10/21/96 (750), 1/9/97 (150), 2/7/97, (100), 2/20/97, (100), 3/12/97 (100), 4/10/97, (100) 7/16/97, (100).

NOTE: B13 and B14 were installed by OMNNI Associates on July 22, 1998, after the remedial injection was complete. B13 contains an injection point set at 10' and vapor probes set at 6' and 18'. B14 contains vapor probes set at 8' and 20'.

Not To Scale

LOCAL GRID NORTH
N

LEGEND

MW1 ▲	Well Location and I.D. No.
P1/P2 ⊙	Piezometer Locations and I.D. No.
B1 ⊕	Pre-Remediation Soil Boring Location and I.D. No
B13-B14 ⊕	Post-Remediation Soil Boring Location and I.D. No
780	DRO Concentration in Soil (mg/kg)
	GRO Concentration in Soil (mg/kg)
7.95'-9.5'	Depth of Sample (ft.)
ND	Concentration Below Detection Limits
●	Nested Hydrogen Peroxide injection Wells
—— ——	Limit of Excavation
— — —	Approximate Property Line
⌀	Power Pole
//////////	Building Face
——	Edge of Asphalt
◈	Reference Point
—OH—	Overhead Utility
20N —	Grid Line (20' Interval)
▲	Private Well Location
◌	Estimated Extent of Remaining Soil Contamination
⬡	Estimated Extent of Remaining Groundwater Contamination

FIGURE 1
SITE DETAIL MAP
(POST-REMEDIATION)

ALVIN GARAGE
FOREST COUNTY HIGHWAY DEPARTMENT
HIGHWAY 55
ALVIN, WISCONSIN

OMNNI ASSOCIATES

PROJECT:	N1152A95
CAD FILE:	N1152A2
DRAWN:	DLD
DATE :	5/7/01
LEVEL:	2

ONE SYSTEMS DRIVE APPLETON, WISCONSIN 54914-1654
PHONE : (920) 735-6900 FAX : (920) 830-6100

N1152A95
FOREST COUNTY - ALVIN MAINTENANCE GARAGE

TABLE 5
HISTORICAL WATER ELEVATIONS

Date	MW1	MW2	MW3	MW4	MW5	P1	P2
05/25/95	1629.60	1629.60	1627.60	1629.64			
08/23/95	1631.22	1631.28	1631.36	1631.28			
03/14/96	1631.58	1631.61	1631.68	1631.64	1631.67	1631.64	1631.59
05/03/96	1633.75	1630.17	1631.75	1631.69	1631.73	1631.68	
06/11/96	1633.67	1633.67	1633.77	1633.74	1633.80	1633.72	1633.69
11/14/96	1634.09	1634.10		1634.15	1634.20	1634.14	1634.11
02/20/97	1633.07	1633.13		1633.14	1633.20	1633.14	1633.12
04/10/97	1632.32	1632.34		1632.40	1632.45	1632.39	1632.35
05/22/97	1633.30	1633.32		1633.35	1633.39	1633.35	1633.33
08/21/97	1634.29	1634.43		1634.35	1634.37	1634.33	1634.30
12/04/97	1633.41	1633.43		1633.47	1633.51	1633.66	1633.17
03/04/98	1632.04	1632.05		1632.10	1632.13	1632.08	1632.04
06/16/98	1631.70	1631.77		1631.81	1631.84	1631.77	1631.54
09/16/98	1631.30	1631.35		1631.40	1631.43	1631.36	1631.32
12/15/98	1630.15	1630.39		1630.46	1630.48	1630.42	1630.39
03/25/99	1629.29	1629.32		1629.39	1629.42	1629.36	1629.32
11/11/99	1629.99	1630.07		1630.03	1630.10	1630.05	1628.03
02/24/00	1629.20	1629.29		1629.31	1629.36	1629.29	1629.24
05/24/00	1629.16	1629.28		1629.22	1629.28	1629.18	1629.16
Top/BM Elevation	1663.50	1661.42	1662.26	1660.61	1660.51	1660.61	1660.34
Ground Surface Elevation	1661.40	1659.30	1660.20	1660.88	1661.03	1661.04	1661.04
Depth of Well (from Top/BM)	44.34	41.90	43.77	34.52	38.00	50.00	41.00
Top of Screen Elevation	1629.16	1629.52	1628.49	1636.09	1632.51	1620.61	1629.34
Bottom Elevation	1619.16	1619.52	1618.49	1626.09	1622.51	1610.61	1619.34
Avg. Water Surface Elev. (Historical)	1631.74	1631.61	1631.23	1631.71	1631.90	1631.86	1631.67
Avg. Depth to Water (Historical)	29.66	27.69	28.97	29.17	29.13	29.18	29.37
Min. Depth to Water (Historical)	27.11	24.87	26.43	26.53	26.66	26.71	26.74
Max. Depth to Water (Historical)	32.24	30.02	32.60	31.66	31.75	31.86	33.01
Avg. Depth to Water at All Monitoring Wells (Historical)	28.92						

Revised 01/03/06

F:\ENVIRO\N1152A95\TABLES\WATERELV

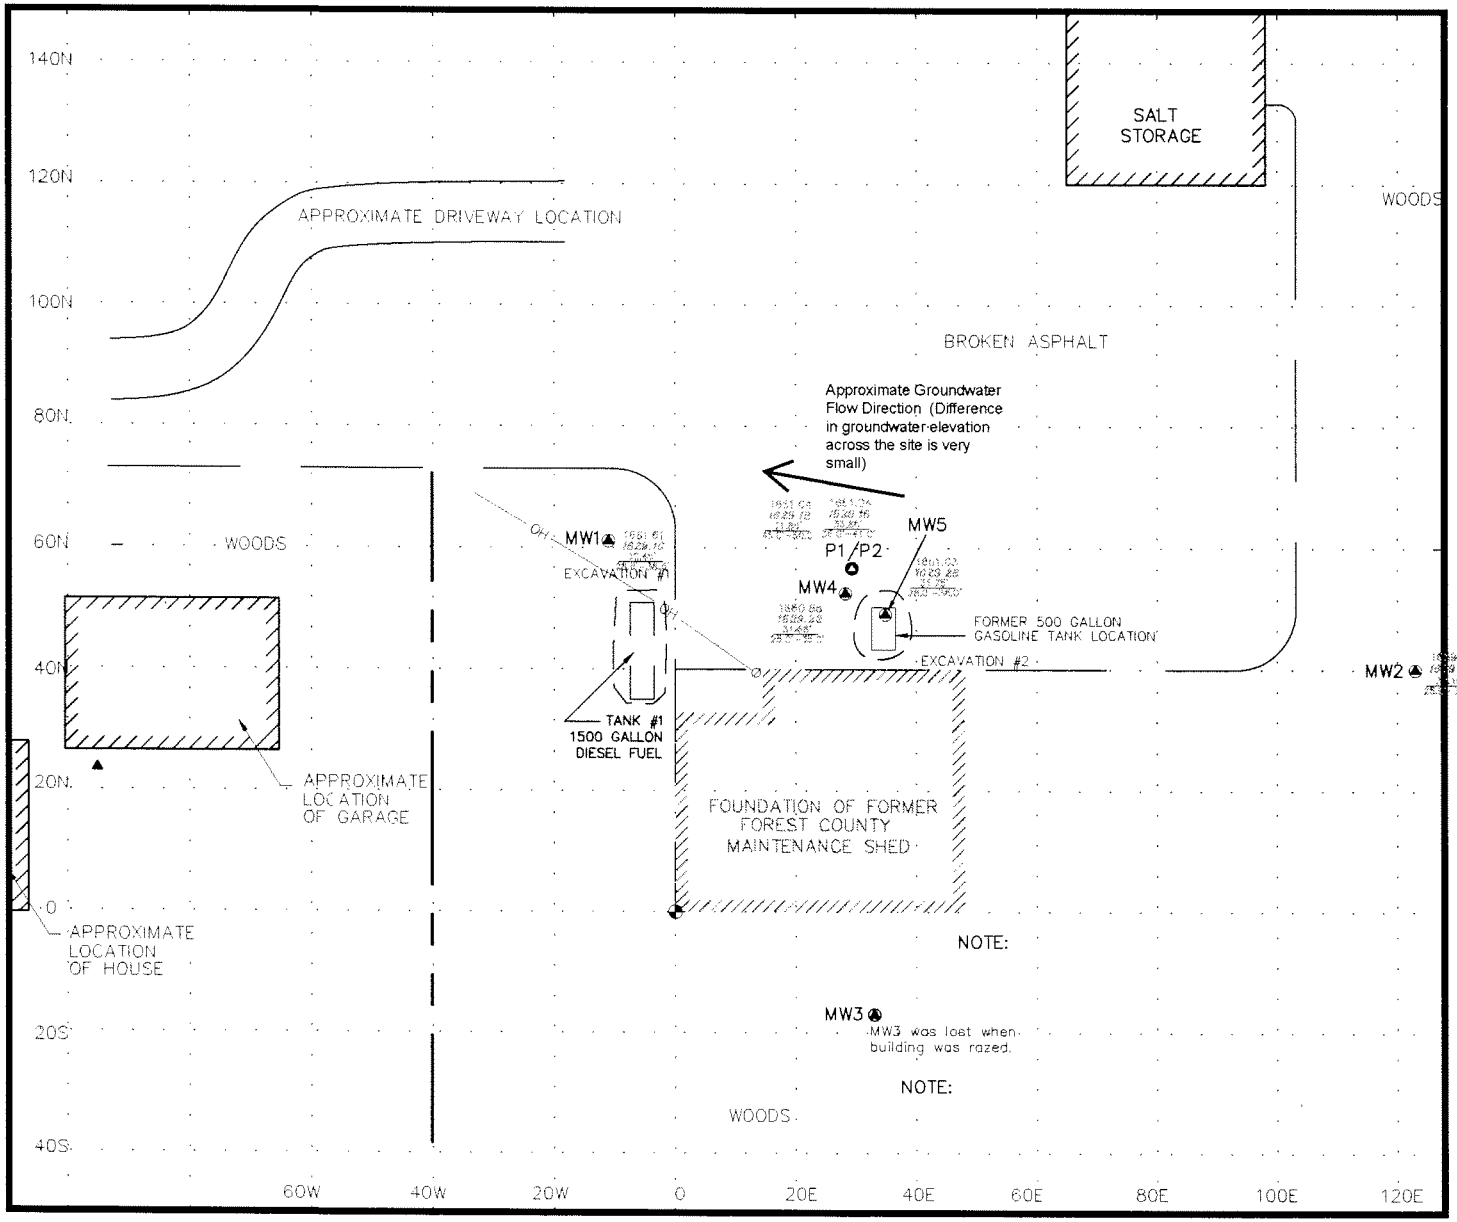

Not To Scale

LOCAL GRID NORTH

N

LEGEND

- MW1 — Well Location and I.D. No.
- P1/P2 — Piezometer Locations and I.D. No.
- MW1 1861.61 / 1629.16 — Surface Elevation at Well / Groundwater Elevation at Well
- Depth to Water from Surface / Screened Interval
- Limit of Excavation
- Approximate Property Line
- Ø — Power Pole
- Building Face
- Edge of Asphalt
- Reference Point
- OH — Overhead Utility
- 20N — Grid Line (20' Interval)
- Private Well Location

FIGURE 1
GROUNDWATER ELEVATION
MAP (5/24/00)

ALVIN GARAGE
FOREST COUNTY HIGHWAY DEPARTMENT
HIGHWAY 55
ALVIN, WISCONSIN

OMNI ASSOCIATES

PROJECT:	N1152A95
CAD FILE:	N1152A2
DRAWN:	DLD
DATE :	5/7/01
LEVEL:	2

ONE SYSTEMS DRIVE APPLETON, WISCONSIN 54914-1654
PHONE : (920) 735-6900 FAX : (920) 830-6100

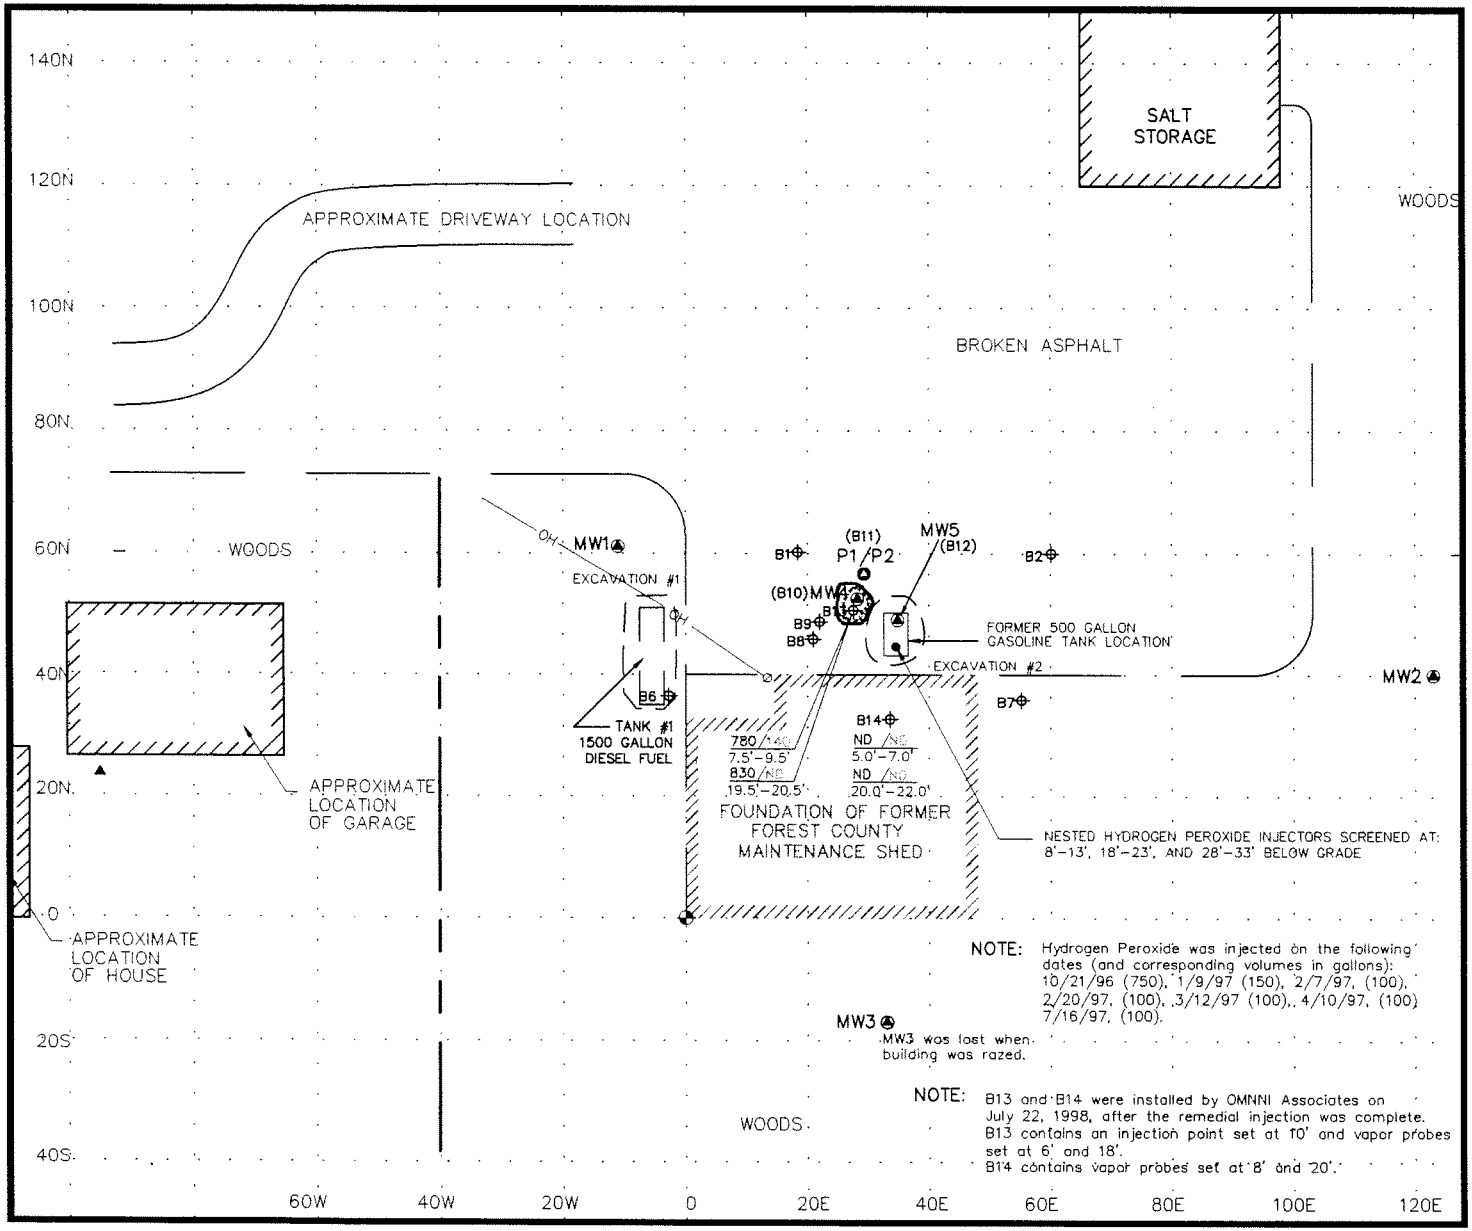

Not To Scale

LOCAL GRID NORTH
N

LEGEND

MW1	Well Location and I.D. No.
P1/P2	Piezometer Locations and I.D. No.
B1	Pre-Remediation Soil Boring Location and I.D. No.
B13-B14	Post-Remediation Soil Boring Location and I.D. No.
780	DRO Concentration in Soil (mg/kg)
140	GRO Concentration in Soil (mg/kg)
7.95'-9.5'	Depth of Sample (ft.)
ND	Concentration Below Detection Limits
●	Nested Hydrogen Peroxide Injection Wells
—— ——	Limit of Excavation
— — —	Approximate Property Line
⌀	Power Pole
//////	Building Face
——	Edge of Asphalt
	Reference Point
—OH—	Overhead Utility
20N	Grid Line (20' Interval)
▲	Private Well Location
	Estimated Extent of Remaining Soil Contamination
	Estimated Extent of Remaining Groundwater Contamination

FIGURE 1
SITE DETAIL MAP
(POST-REMEDIATION)

ALVIN GARAGE
FOREST COUNTY HIGHWAY DEPARTMENT
HIGHWAY 55
ALVIN, WISCONSIN

OMNNI ASSOCIATES

PROJECT:	N1152A95
CAD FILE:	N1152A2
DRAWN:	DLD
DATE :	5/7/01
LEVEL:	2

ONE SYSTEMS DRIVE APPLETON, WISCONSIN 54914-1654
PHONE : (920) 735-6900 FAX : (920) 830-6100

FOREST COUNTY HIGHWAY DEPARTMENT

5350 COUNTY ROAD W
CRANDON, WI 54520
DAVID CAMPBELL, COMMISSIONER

RECEIVED
JAN 20 2006
OMNNI ASSOCIATES

January 10, 2006

To the best of my knowledge the legal description of the contaminated property has been attached.

David M. Campbell, Commissioner
Forest County Highway Department

Brian

FOREST COUNTY HIGHWAY DEPARTMENT
5350 COUNTY ROAD W
CRANDON, WI 54520

RECEIVED
DEC 12 2005
OMNNI ASSOCIATES

December 8, 2005

Mr. Phil Barker
Chequamegon-Nicolet National Forests, Region 9
68 S. Stevens Street
Rhinelander, WI 54501

RE: Notification of soil and groundwater contamination above Wisconsin standards at the Alvin Maintenance Shed, Forest County Highway Department, Forest County, Wisconsin.

Dear Mr. Barker,

Per sections NR 726.05(2)(b)4 and (3)(a)4.g of the Wisconsin Administrative Code, I am required to notify you of the soil and groundwater contamination above Wisconsin standards at the Alvin Maintenance Shed. The Alvin Maintenance Shed is located in the NW ¼ of the SW ¼, of Section 36, T41N, R13E, Forest County, Wisconsin (off Highway 55 in Alvin). (See Site Location Map, Enclosed)

Soil contamination, from a leaking underground storage tank, remains above residual contaminant levels found in chapter NR 720, Wisconsin Administrative Code. The remediation that took place at the site was designed to remove the most highly contaminated accessible soils. Based on the data collected following the remediation, there does not appear to be remaining soil contamination within four feet of the ground surface that exceeds direct contact soil contaminant concentrations listed in Table 2 of section NR 746.06 Wisconsin Administrative Code. (See Summary of Laboratory Analysis, Soil Boring Samples, Enclosed.) The remaining soil contamination appears to be below seven feet and limited to around boring B13. (See Site Detail Map, Post - Remediation, Enclosed.)

Groundwater contamination that originated from the leaking underground storage tank remains on-site. The levels of petroleum contamination in the groundwater on the site are above state groundwater enforcement standards

found in chapter NR 140, Wisconsin Administrative Code. (See Summary of Laboratory Analysis, Groundwater - Historical, Enclosed.) However, ongoing investigation of the groundwater contamination indicates that the plume, which is limited to the area immediately around monitoring well MW4, is stable or receding and will naturally degrade over time. I believe that allowing natural attenuation to complete the cleanup at this site will meet the requirements for final case closure that are found in chapter NR 726 and chapter NR 746, Wisconsin Administrative Code. The Department of Commerce (COMM) provided conditional case closure for this site on July 26, 2001. (See Conditional Case Closure Documentation, Enclosed.) Closure means that COMM will not be requiring any further investigation or cleanup action to be taken, other than the reliance on natural attenuation. (See DNR Fact Sheet RR-671, What Landowners Should Know: Information About Using Natural Attenuation To Clean Up Contaminated Groundwater, Enclosed.)

In lieu of a deed restriction on the property, the property will be placed on the Wisconsin Department of Natural Resources' (DNR's) geographic information system (GIS) Registry of Closed Remediation Sites. The information on the GIS Registry includes maps showing location of properties in Wisconsin where soil contamination exceeds residual contaminant levels and/or groundwater contamination exceeds chapter NR 140, Wisconsin Administrative Code groundwater enforcement standards at the time the case was closed. The GIS Registry is available to the general public on the DNR's internet web site at www.dnr.state.wi.us/org/at/et/geo/gwur. Please review the enclosed legal descriptions of the property, and notify me within the next 30 days if the legal descriptions are incorrect.

Should you or any subsequent property owner wish to construct a well on the property, special well construction standards may be necessary to protect the well from residual groundwater contamination. A well driller who proposes to construct a well on the property in the future will first need to contact the Drinking Water program within the DNR to determine if there is a need for special well construction standards.

If you need more information, you may contact me at 5350 County Highway W, Crandon, WI 54520, 715/478-3516. As an affected property owner, you have a right to contact COMM to provide any technical information that you may have that indicates that final closure should not be granted for this site. If you would like to submit any information to COMM that is relevant to this final closure request, you should mail that information to: Ms. Dee Zoellner, Hydrogeologist, Department of Commerce, Bureau of PECFA, 2715 Post Road, Stevens Point, WI 54481, 715/342-3802.

Sincerely,
Forest County Highway Department

David Campbell
Forest County Highway Commissioner